


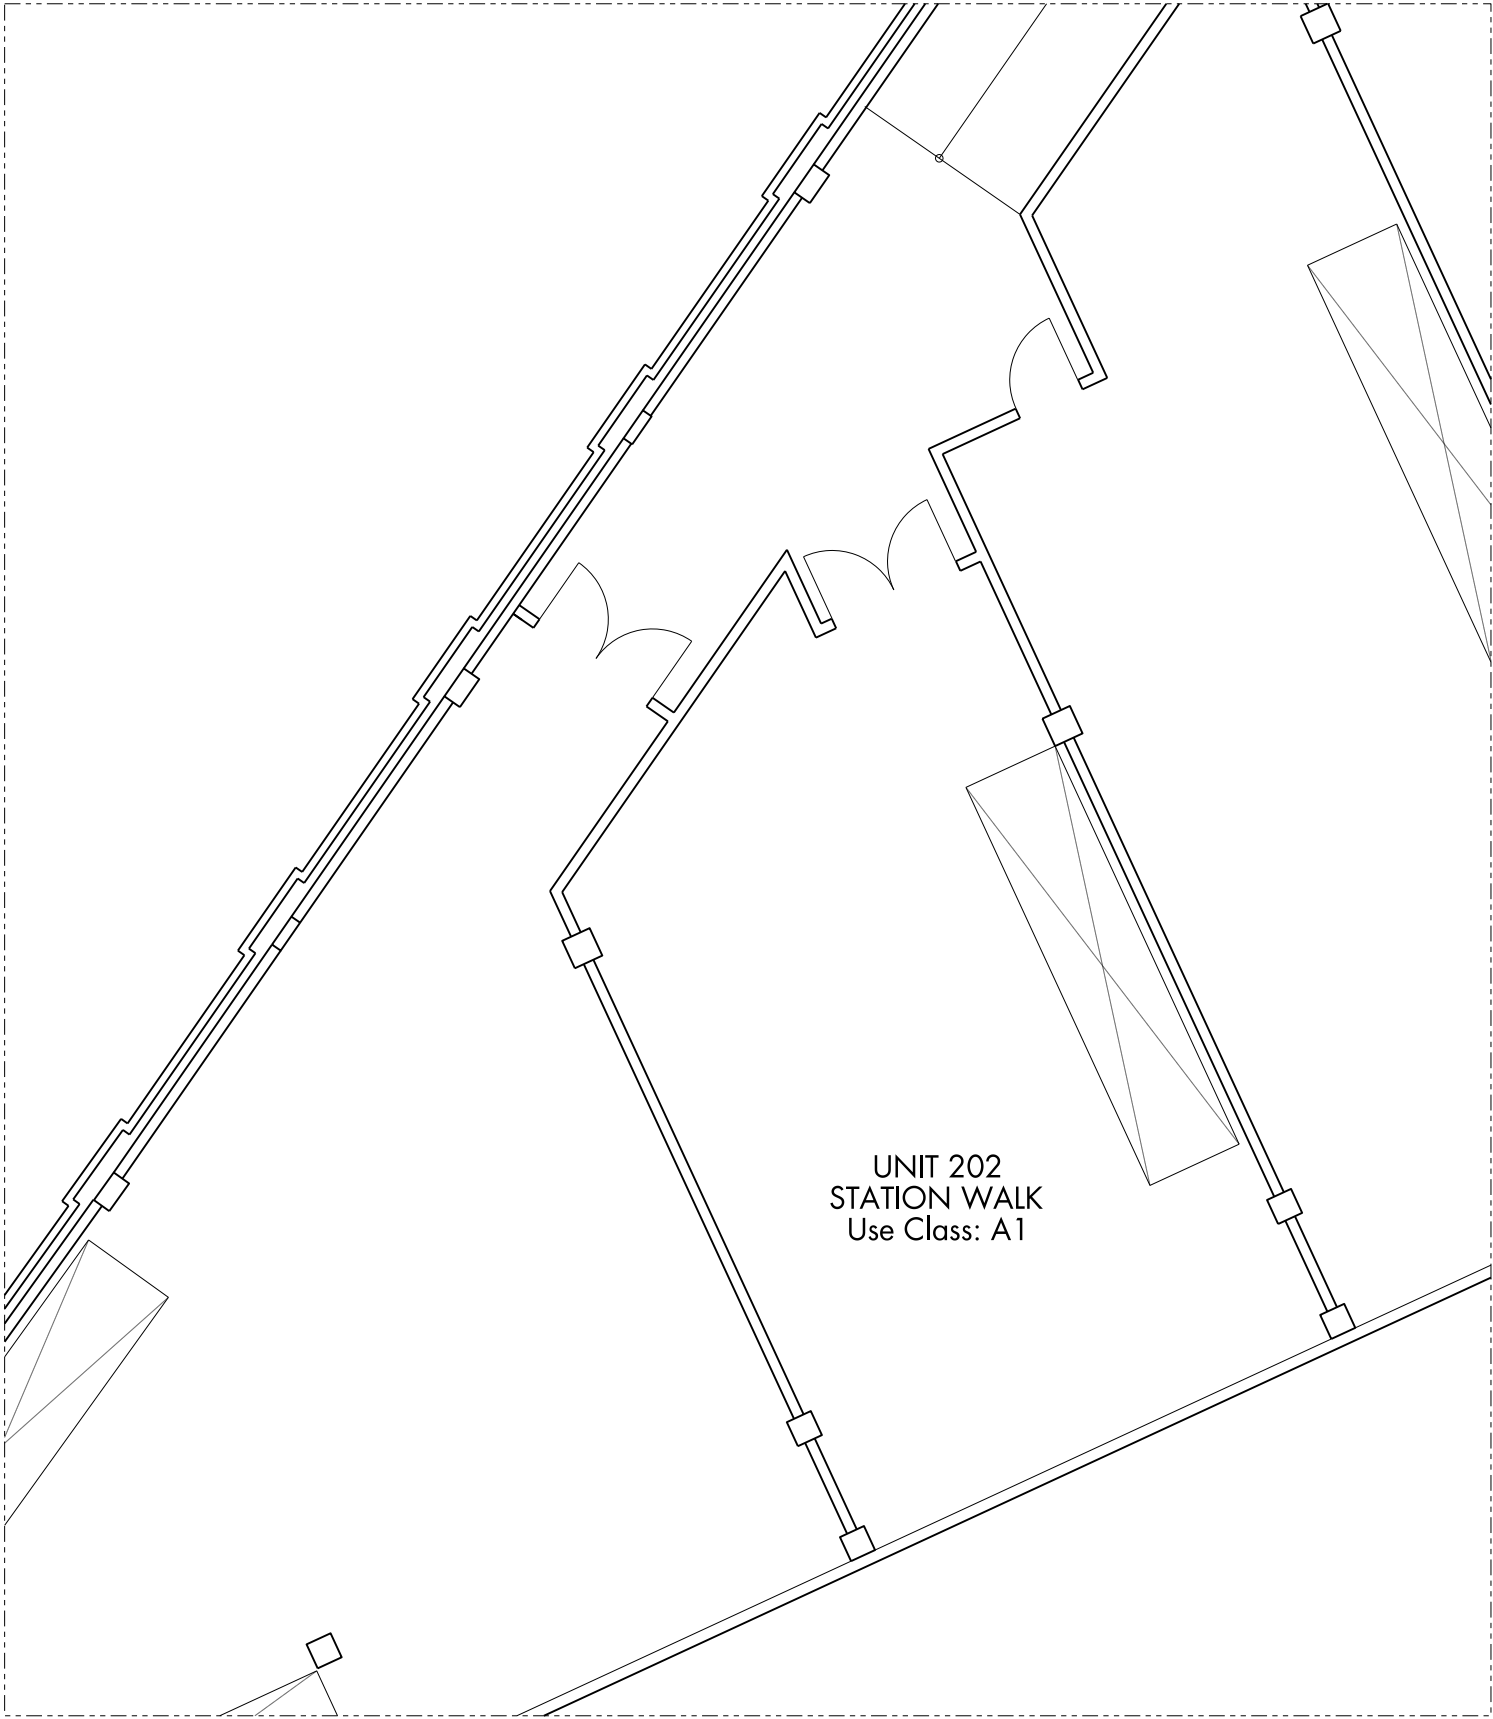

EXISTING PLAN



PROPOSED PLAN

Drawing Record				
Rev	Date	By	Comments	Checked
P01	13.11.19	MS	FIRST ISSUE	CC

SIGNIFICANT HEALTH AND SAFETY RISKS (UNUSUAL AND DIFFICULT TO MANAGE ONLY)

It is assumed that all works will be carried out by a competent contractor working, where appropriate, to an approved method statement. In addition to the hazards/risks normally associated with the types of work detailed on this drawing, note the following:

0 1 2 3 4 5m

DEMISE LINE

DO NOT SCALE OFF THIS DRAWING EXCEPT USING SCALE BAR

This scheme is subject to town planning and all other necessary consents.

Dimensions, area and levels where given are only approximate and subject to site survey. All dimensions are to be checked on site. Any discrepancies or variations are to be reported to the architect before work commences. Figured dimensions only are to be taken from this drawing.

This drawing is to be read in conjunction with all relevant consultants and / or specialists drawings / documents and any discrepancies or variations are to be reported to the architect before the affected work commences.

Magnetic media does not constitute contract documentation and updates of this data will occur. These files are current as of the date of issue. Your use of the content of these files is at your own risk. Reference should always be made to the hard copy which is superior to the digital format. Any document produced by yourselves which contains part or all of this data remains your responsibility and attributed to yourselves. Whilst Leslie Jones make every effort to ensure that it is scanned for viruses, we cannot guarantee that it does not contain any.

Client	INTU UXBRIDGE
Consultants	
Job Title	INTU UXBRIDGE, GENERAL UNIT RECONFIGURATIONS

PLANNING ISSUE			
Drawing Title EXISTING & PROPOSED MEZZANINE PLAN UNIT 202 - STATION WALK			
Scale @ A3 1:100	Date OCT 2019	Drawn MS	Checked CC
Job No. 3 5 5 8	Drawing No. AP(0 4)1 5 2 3	Revision P 0 1	

leslie jones
architecture

Suite 3.02, Grand Union Studios
332 Ladbroke Grove
London
W10 5AD

Telephone 020 7255 1150
Facsimile 020 7255 6700
E-mail admin@leslie-jones.co.uk