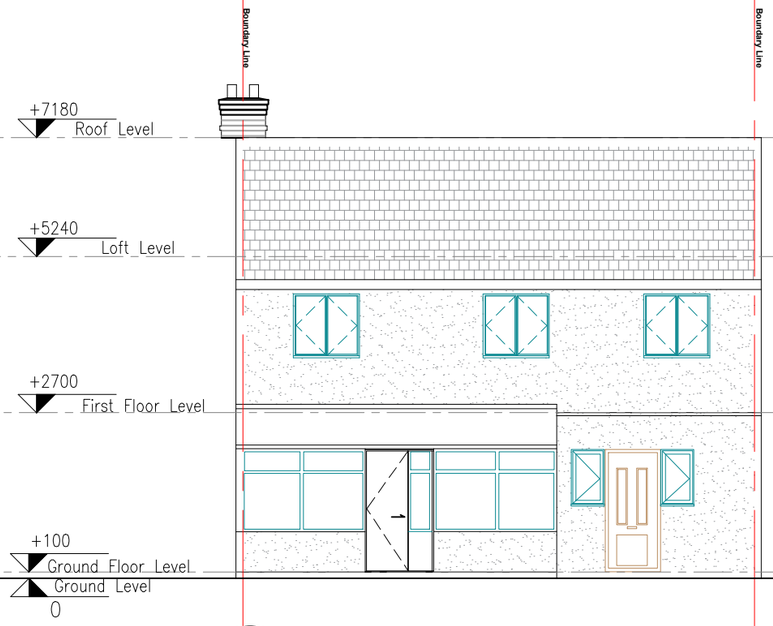

8 EXISTING FRONT ELEVATION

SCALE 1:100 @ A3

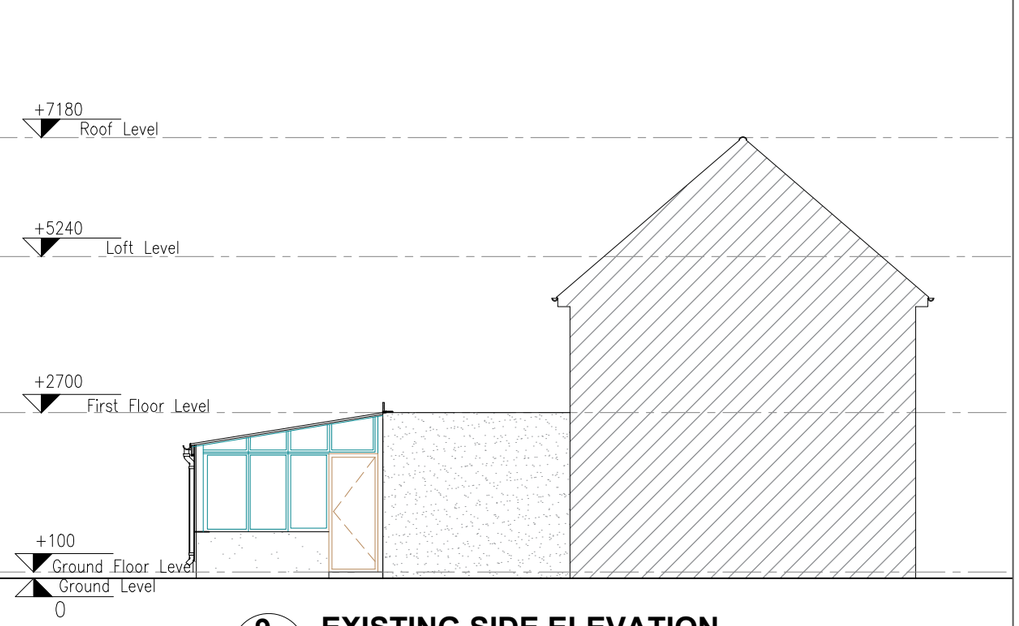

9 EXISTING SIDE ELEVATION

SCALE 1:100 @ A3

10 EXISTING REAR ELEVATION

SCALE 1:100 @ A3

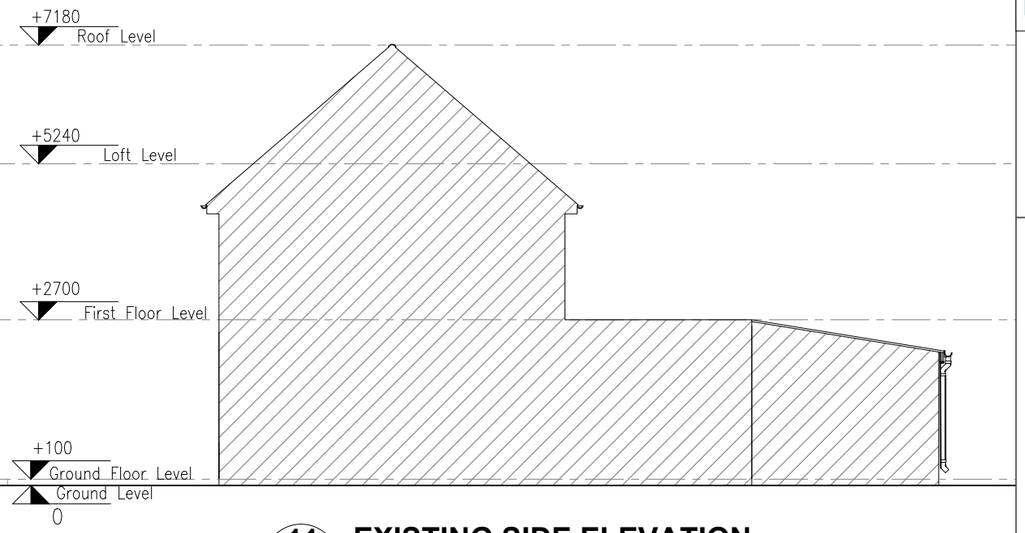

11 EXISTING SIDE ELEVATION

SCALE 1:100 @ A3

0 1 2 3 4 5 10M

General Notes:

All dimensions are in millimeters unless noted otherwise.
All dimensions to be verified on site.
For any discrepancies and omissions, it is recipient's responsibility to verify the same specifically with the designer.
The copyright of this drawing is held by Statim Build. No unauthorized use or copies are permitted without our consent.

STATIM BUILD

Statim Build
Ealing House,
33 Hanger Lane,
London, W5 3HJ

Contact: 0207 459 4194
Email: support@statimbuild.com

Client:
Preeti Bhanot

Project Title:
Double Storey Rear Extension

Project Address:
19 Rectory Road, Hayes
UB3 2JJ, UK.

Client ID:
610783680

Drawing Title	Date: 13.08.2021
EXISTING ELEVATIONS	
Scale 1:100	A3
Drawn By: QA/SAR / Checked By: Mo	Approved By: PB
Drawing No. SB21/RR/001	Revisions 01