



APPLICATION SITE
EDGED IN RED

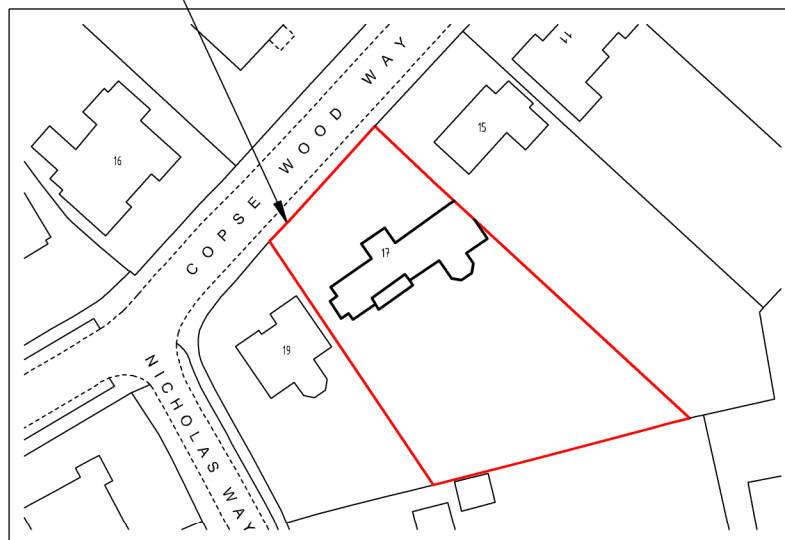

Ordnance Survey (c) Crown Copyright 2020. All rights reserved. Licence number 100053143

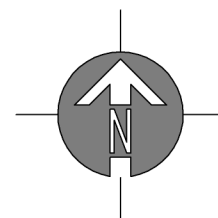

S I T E L O C A T I O N P L A N

S C A L E 1 : 1 2 5 0

© Copyright Dusek Ltd

drawing: SITE LOCATION PLAN	scale: 1 : 1250 A4	date: 13 / 09 / 21	JACK DUSEK 	
project: 17 COPSE WOOD WAY, NORTHWOOD, HA6 2TP	drawing no: 579-P2-5	drawn: SC		
client: MR & MRS LAMBA				