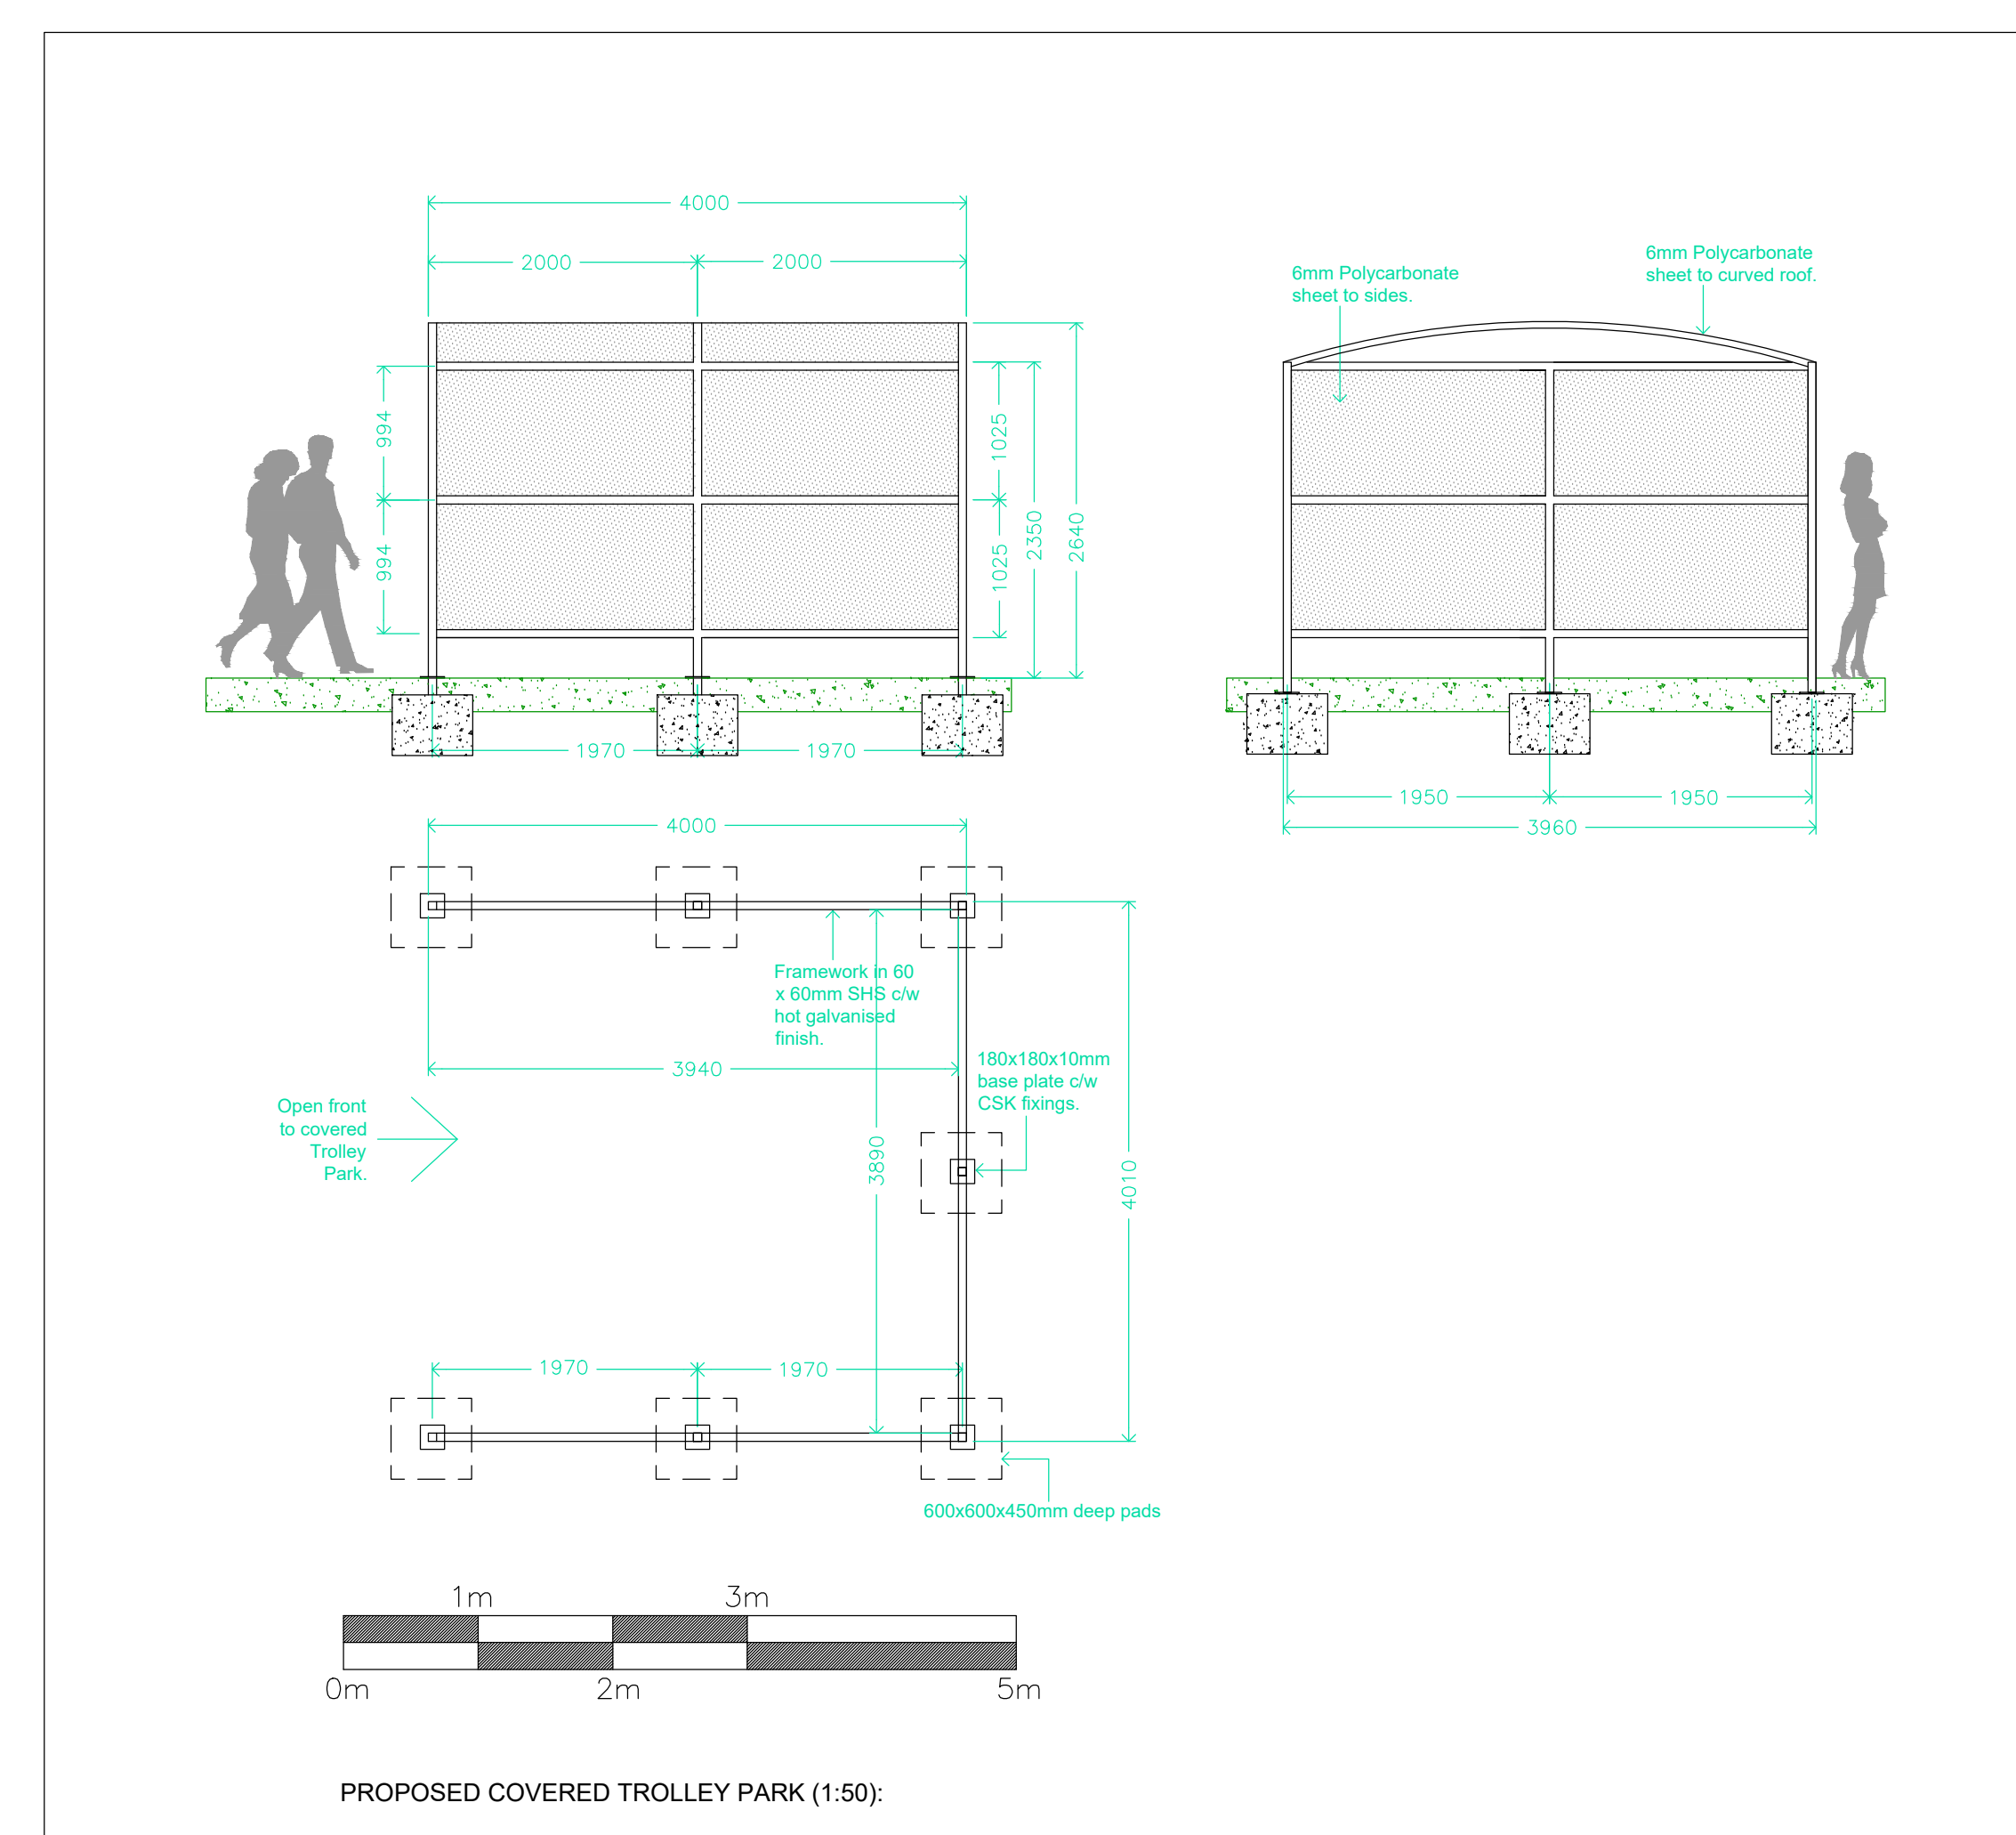
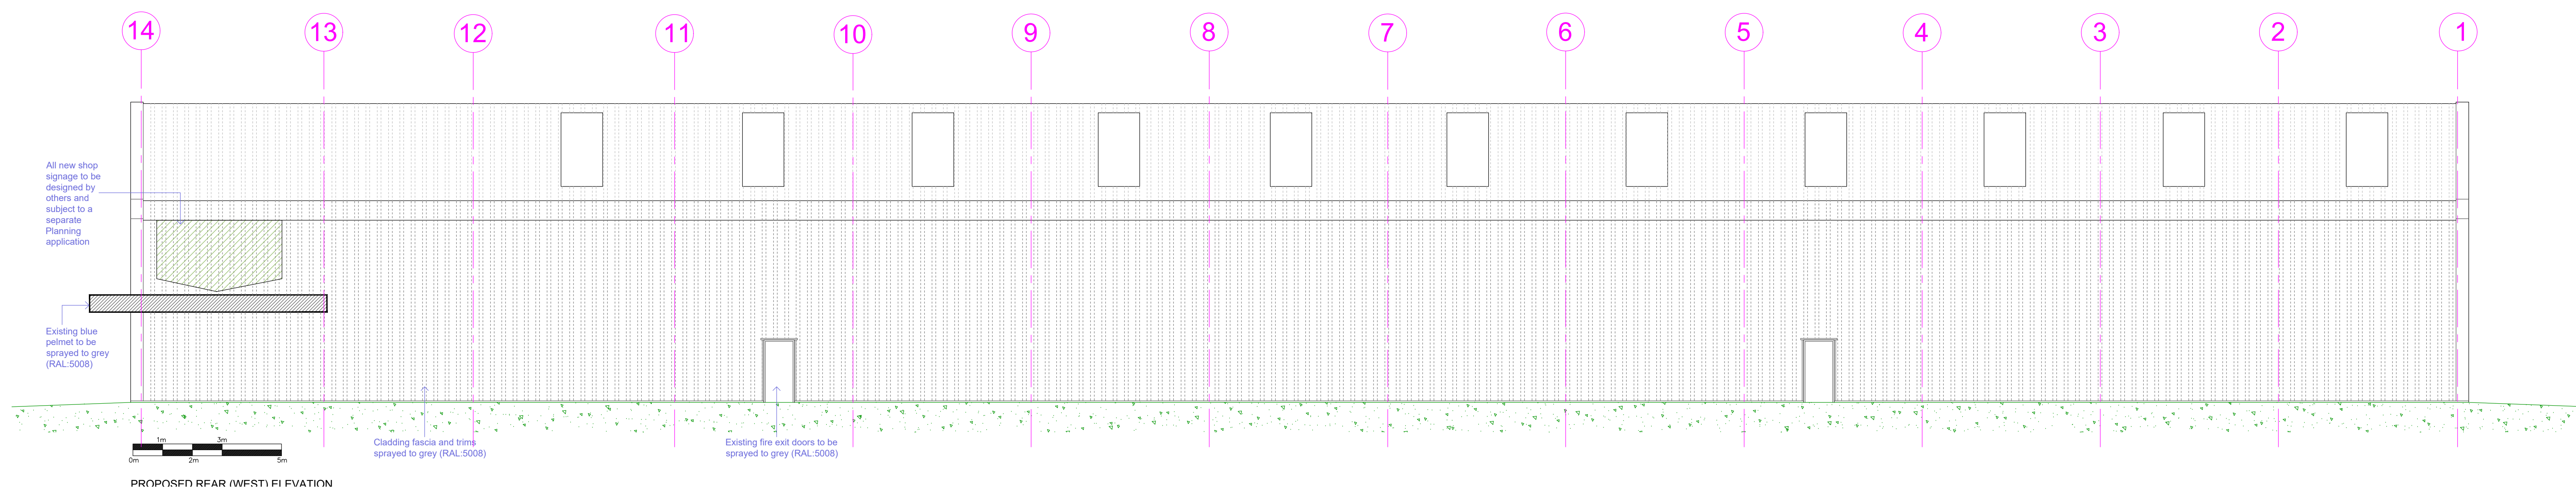
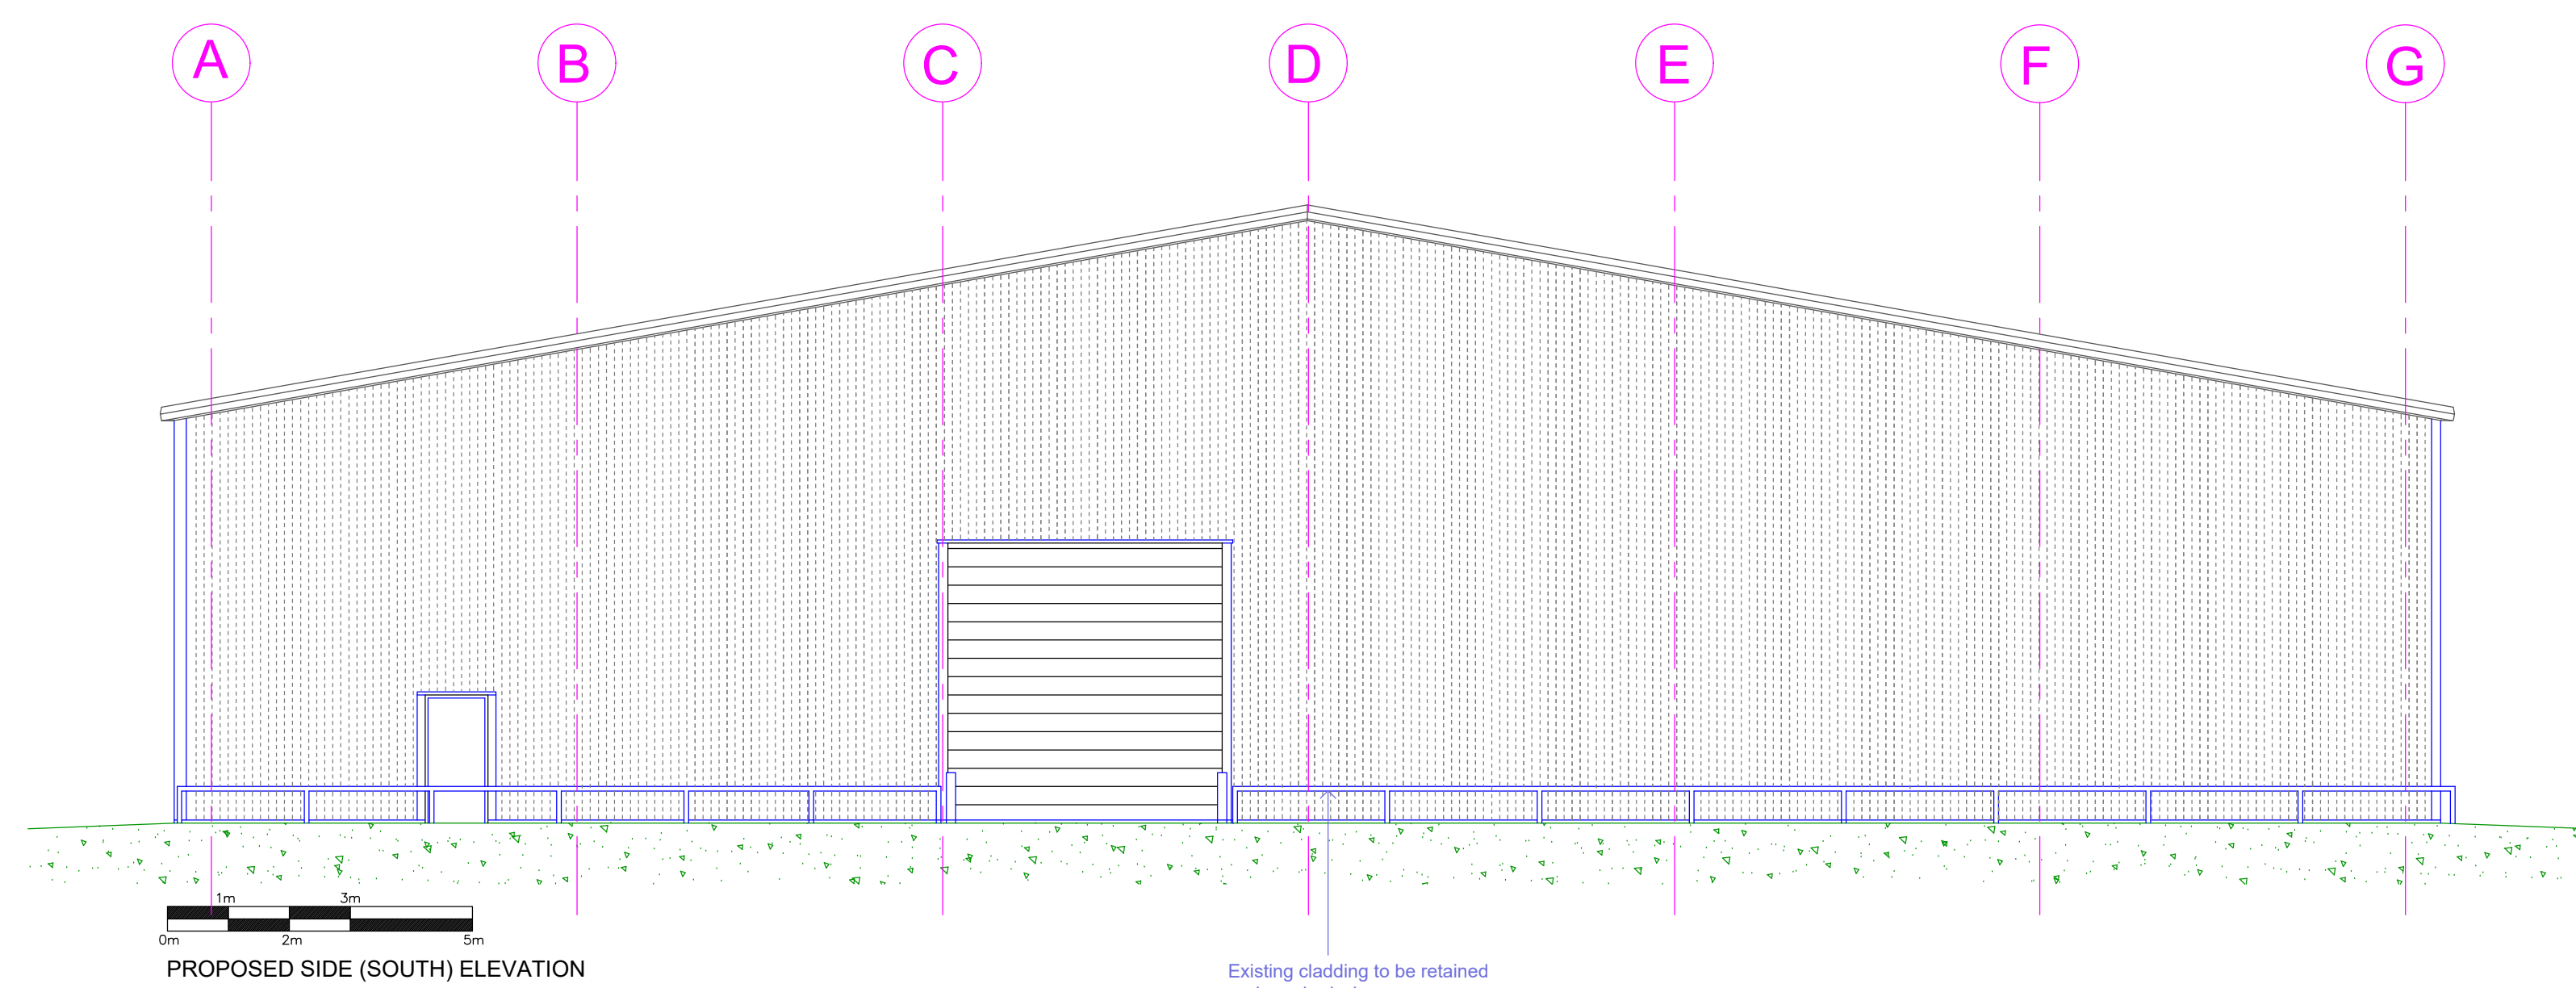
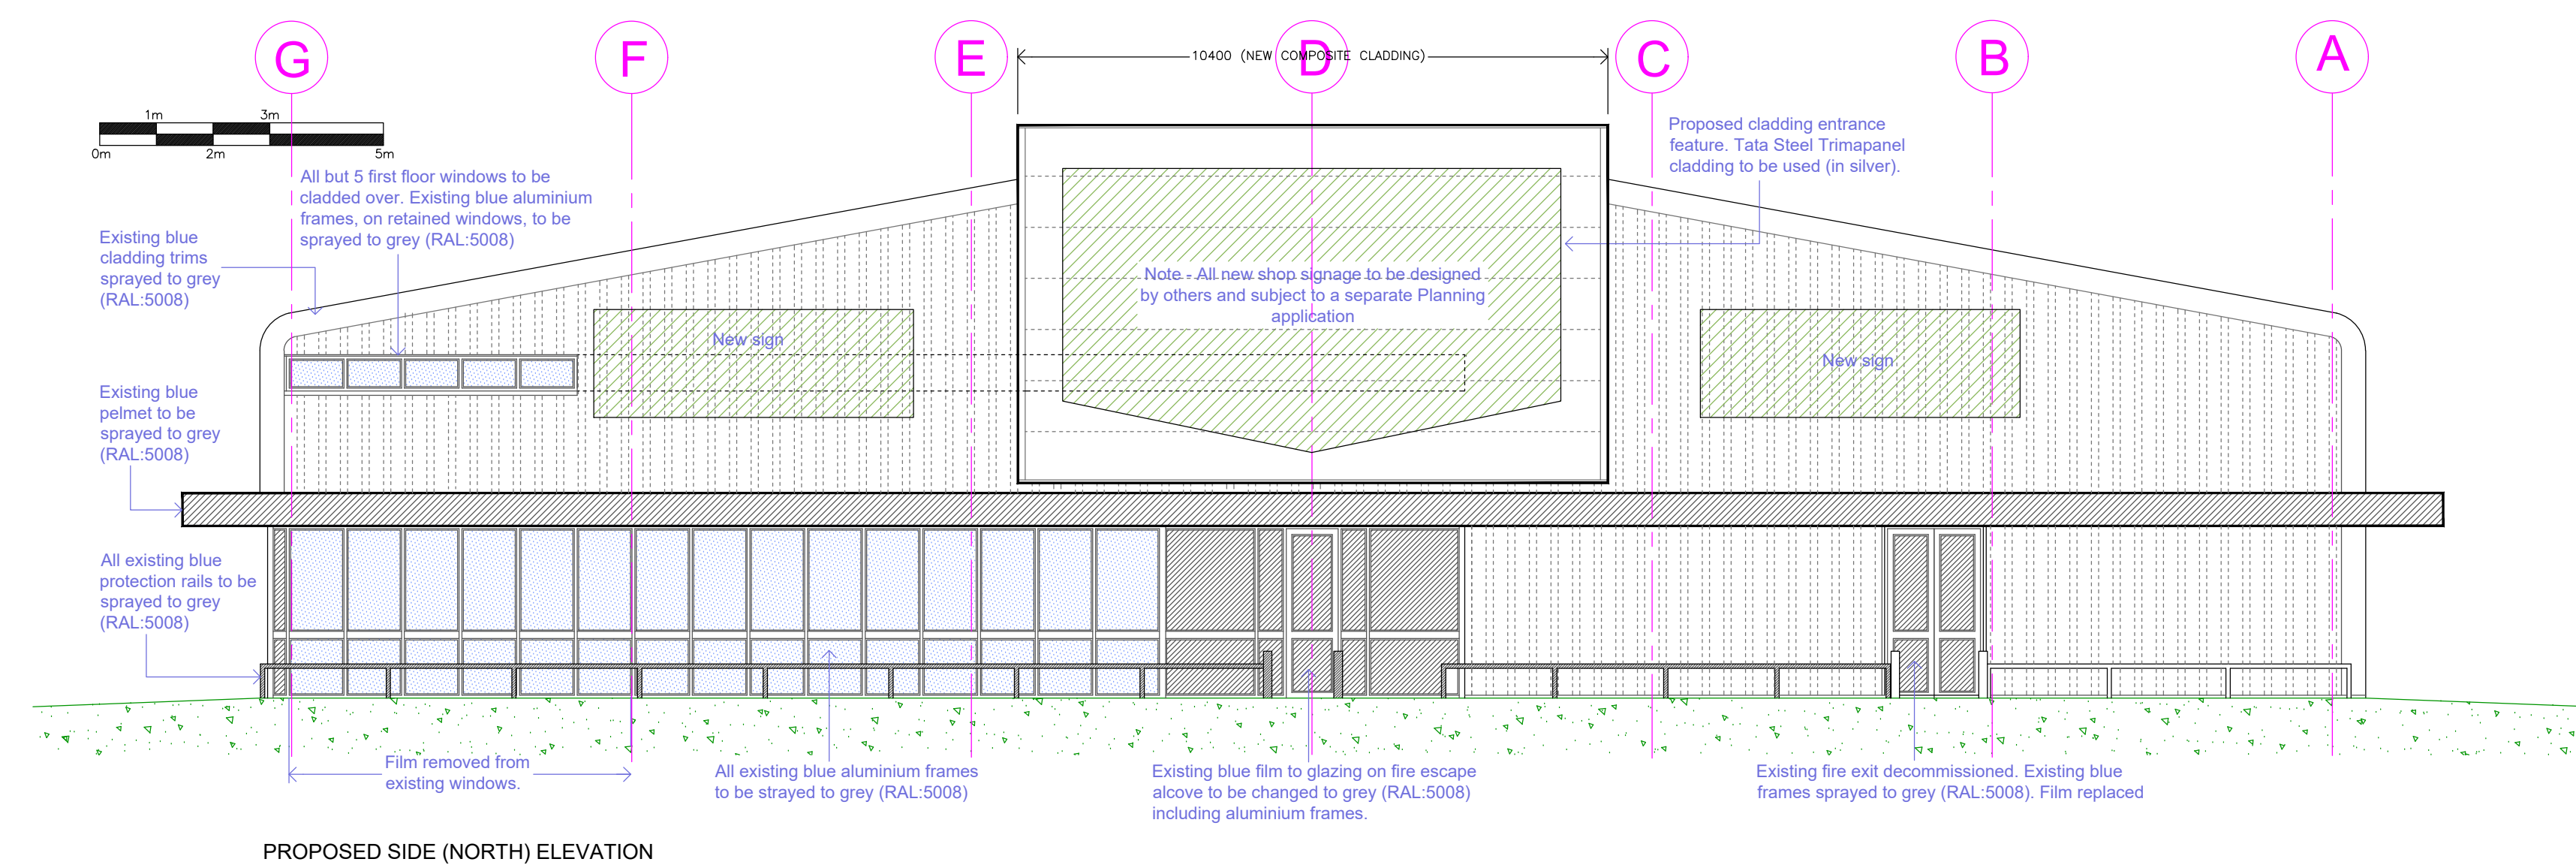
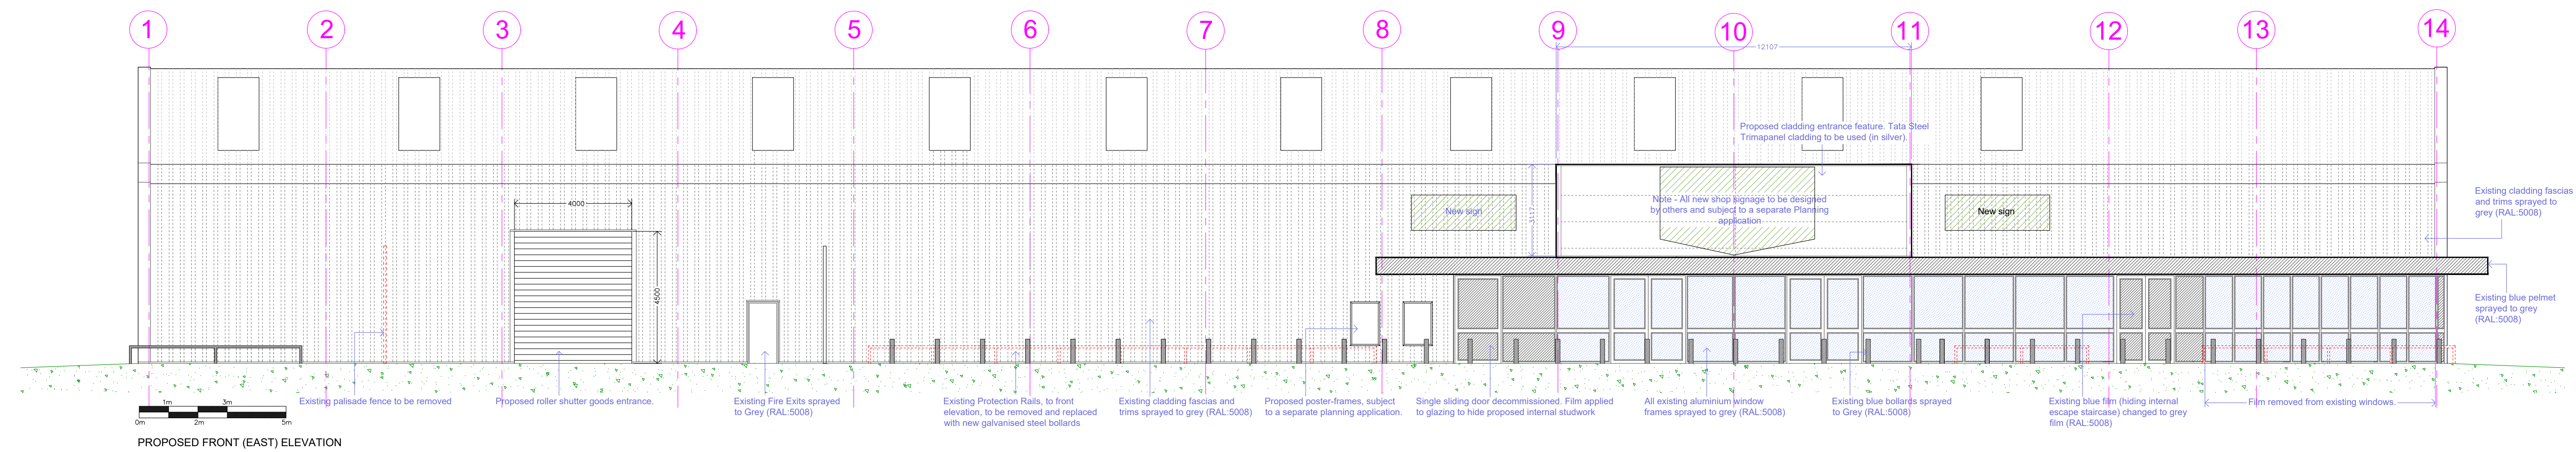


[illegible]

Status	PLANNING DRAWING
--------	------------------

Architects:

SHARROCK
Building Design Ltd

Melton Court, Gibbon Lane South,
Melton, East Yorkshire, YO2543HL
01482 632029 / 07553 951617

Client: _____

Wickes
Let's do it right

Project Address:

Wickes,
Victoria Road,
Ruislip,
HA4 0QB

Drawing Title

Proposed Alterations to External Elevations

Drawing Number
SPD/20/2224/P2

SBD/20/2224/P2			
Drawn:	Page Size	Scale:	Da

N Thompson	A0	1:100 & 1:50	07
------------	----	--------------	----