



EXISTING FRONT (EAST) ELEVATION


EXISTING OUTDOOR PROJECTS CENTRE (4m HIGH PALISADE FENCE)

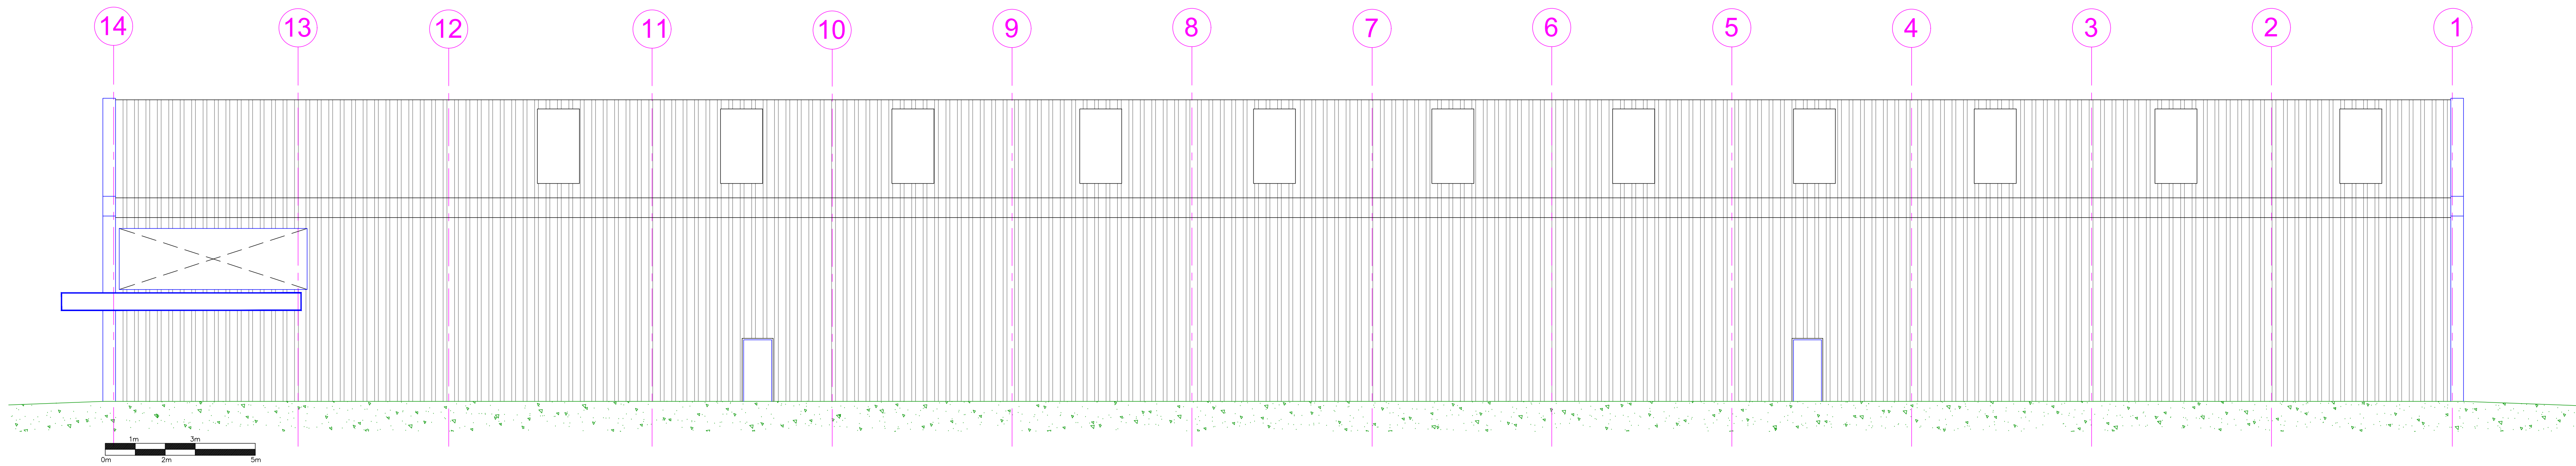

EXISTING REAR (WEST) ELEVATION

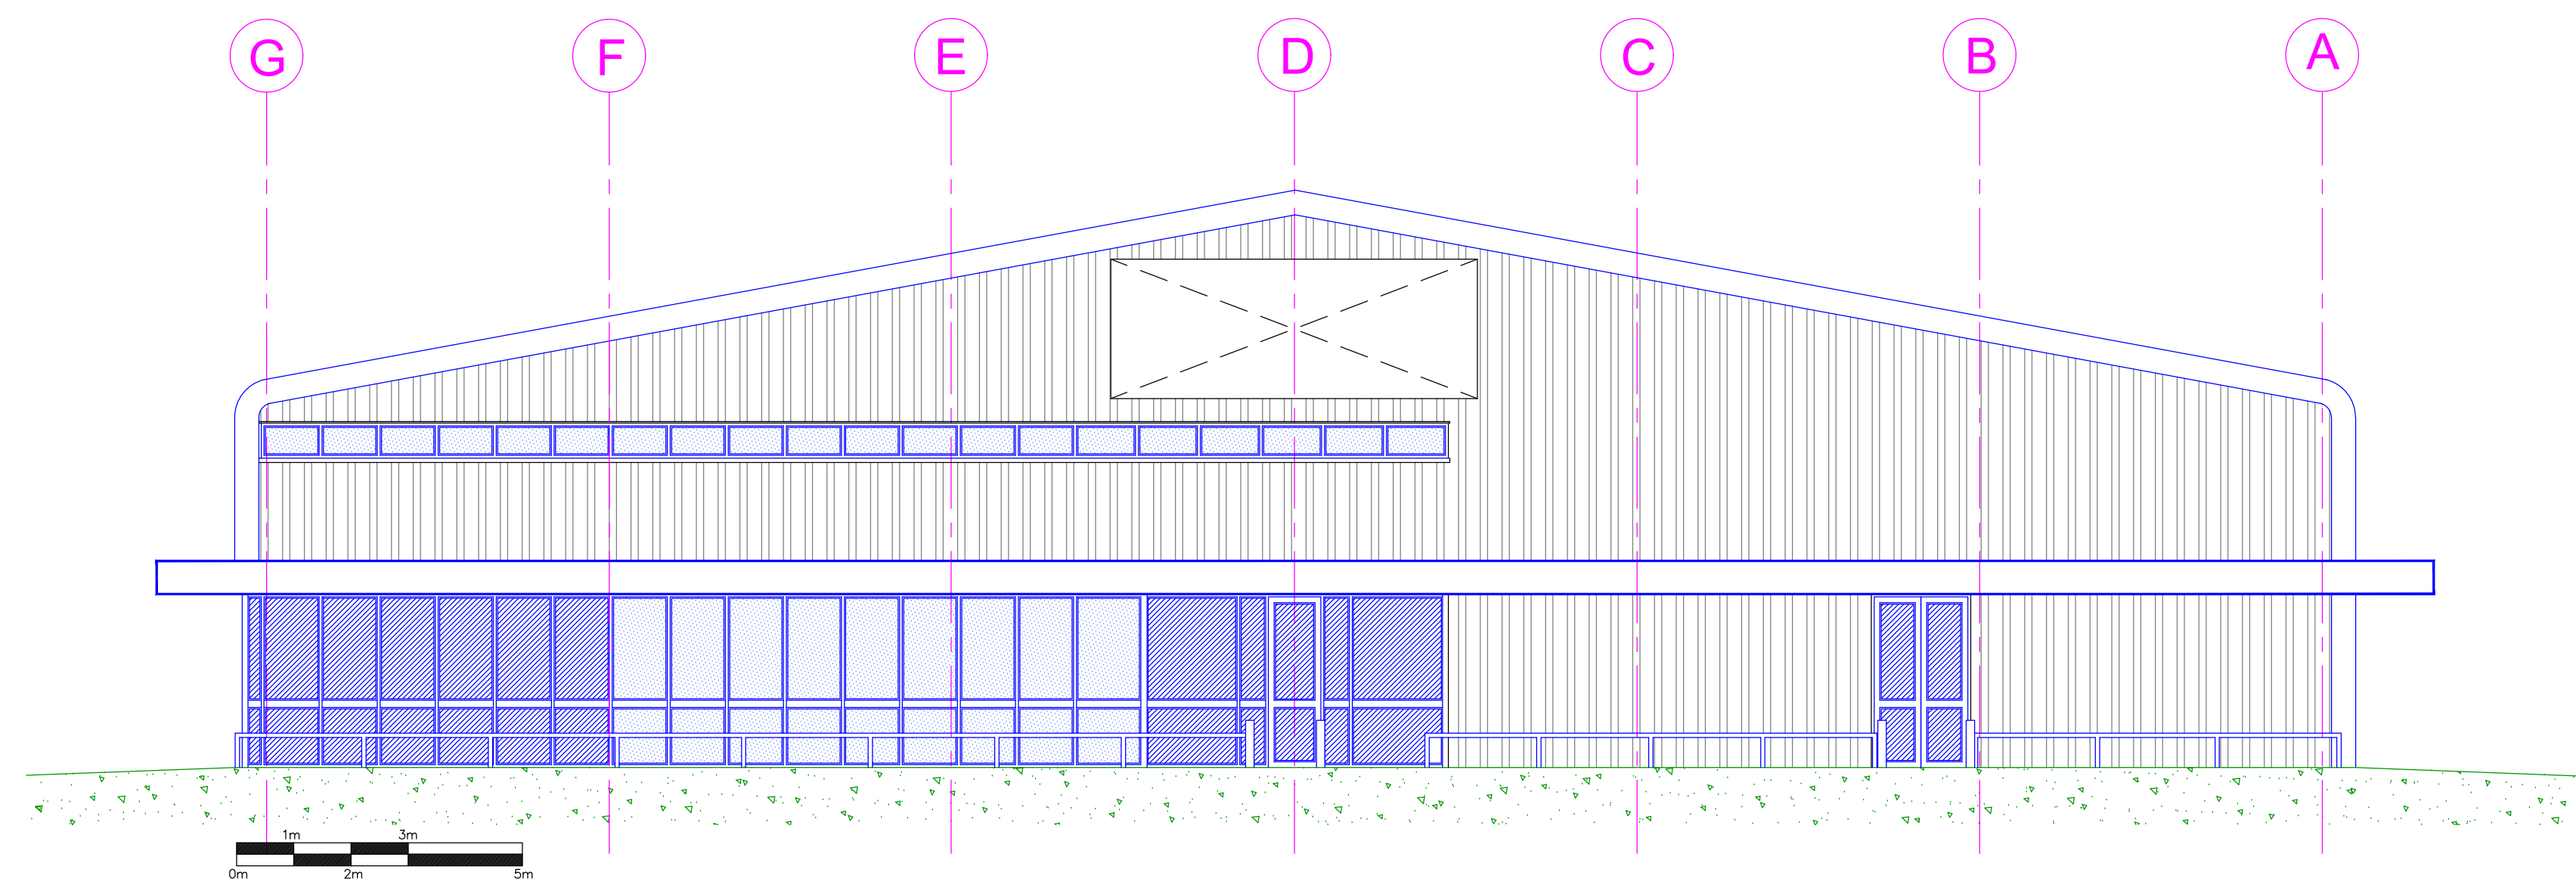

EXISTING SIDE (NORTH) ELEVATION

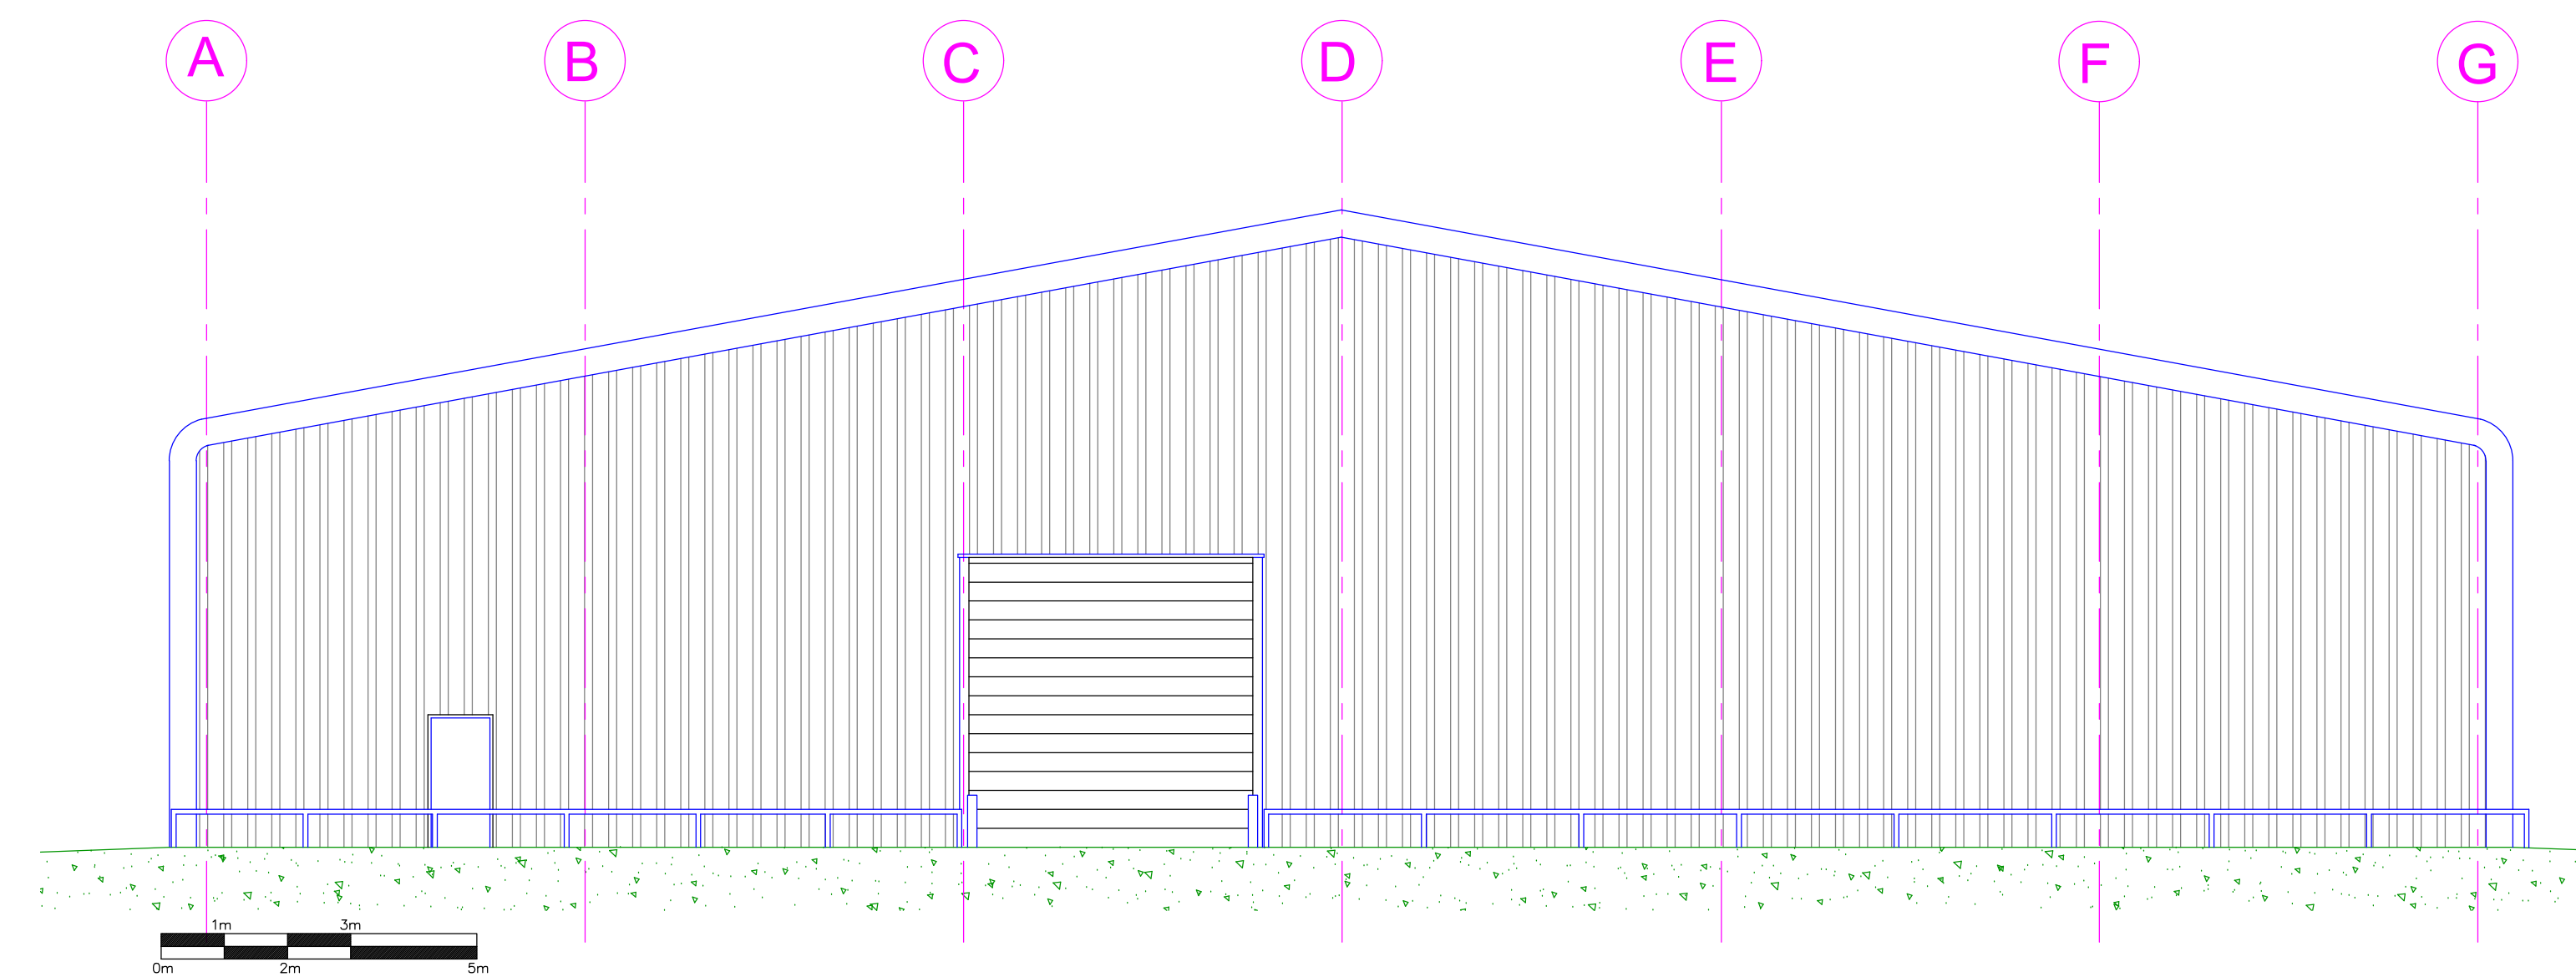

EXISTING SIDE (SOUTH) ELEVATION

Revisions:

Survey Drawing

Address:



Client:



Project Address:

Wickes,
Victoria Road,
Ruislip,
HA4 0QB

Drawing Title:

Existing Elevations

Drawing Number:

SBD/20/2224/S4

Drawn:

N Thompson

Page Size:

A0

Scale:

1:100

Date:

03/09/2020