


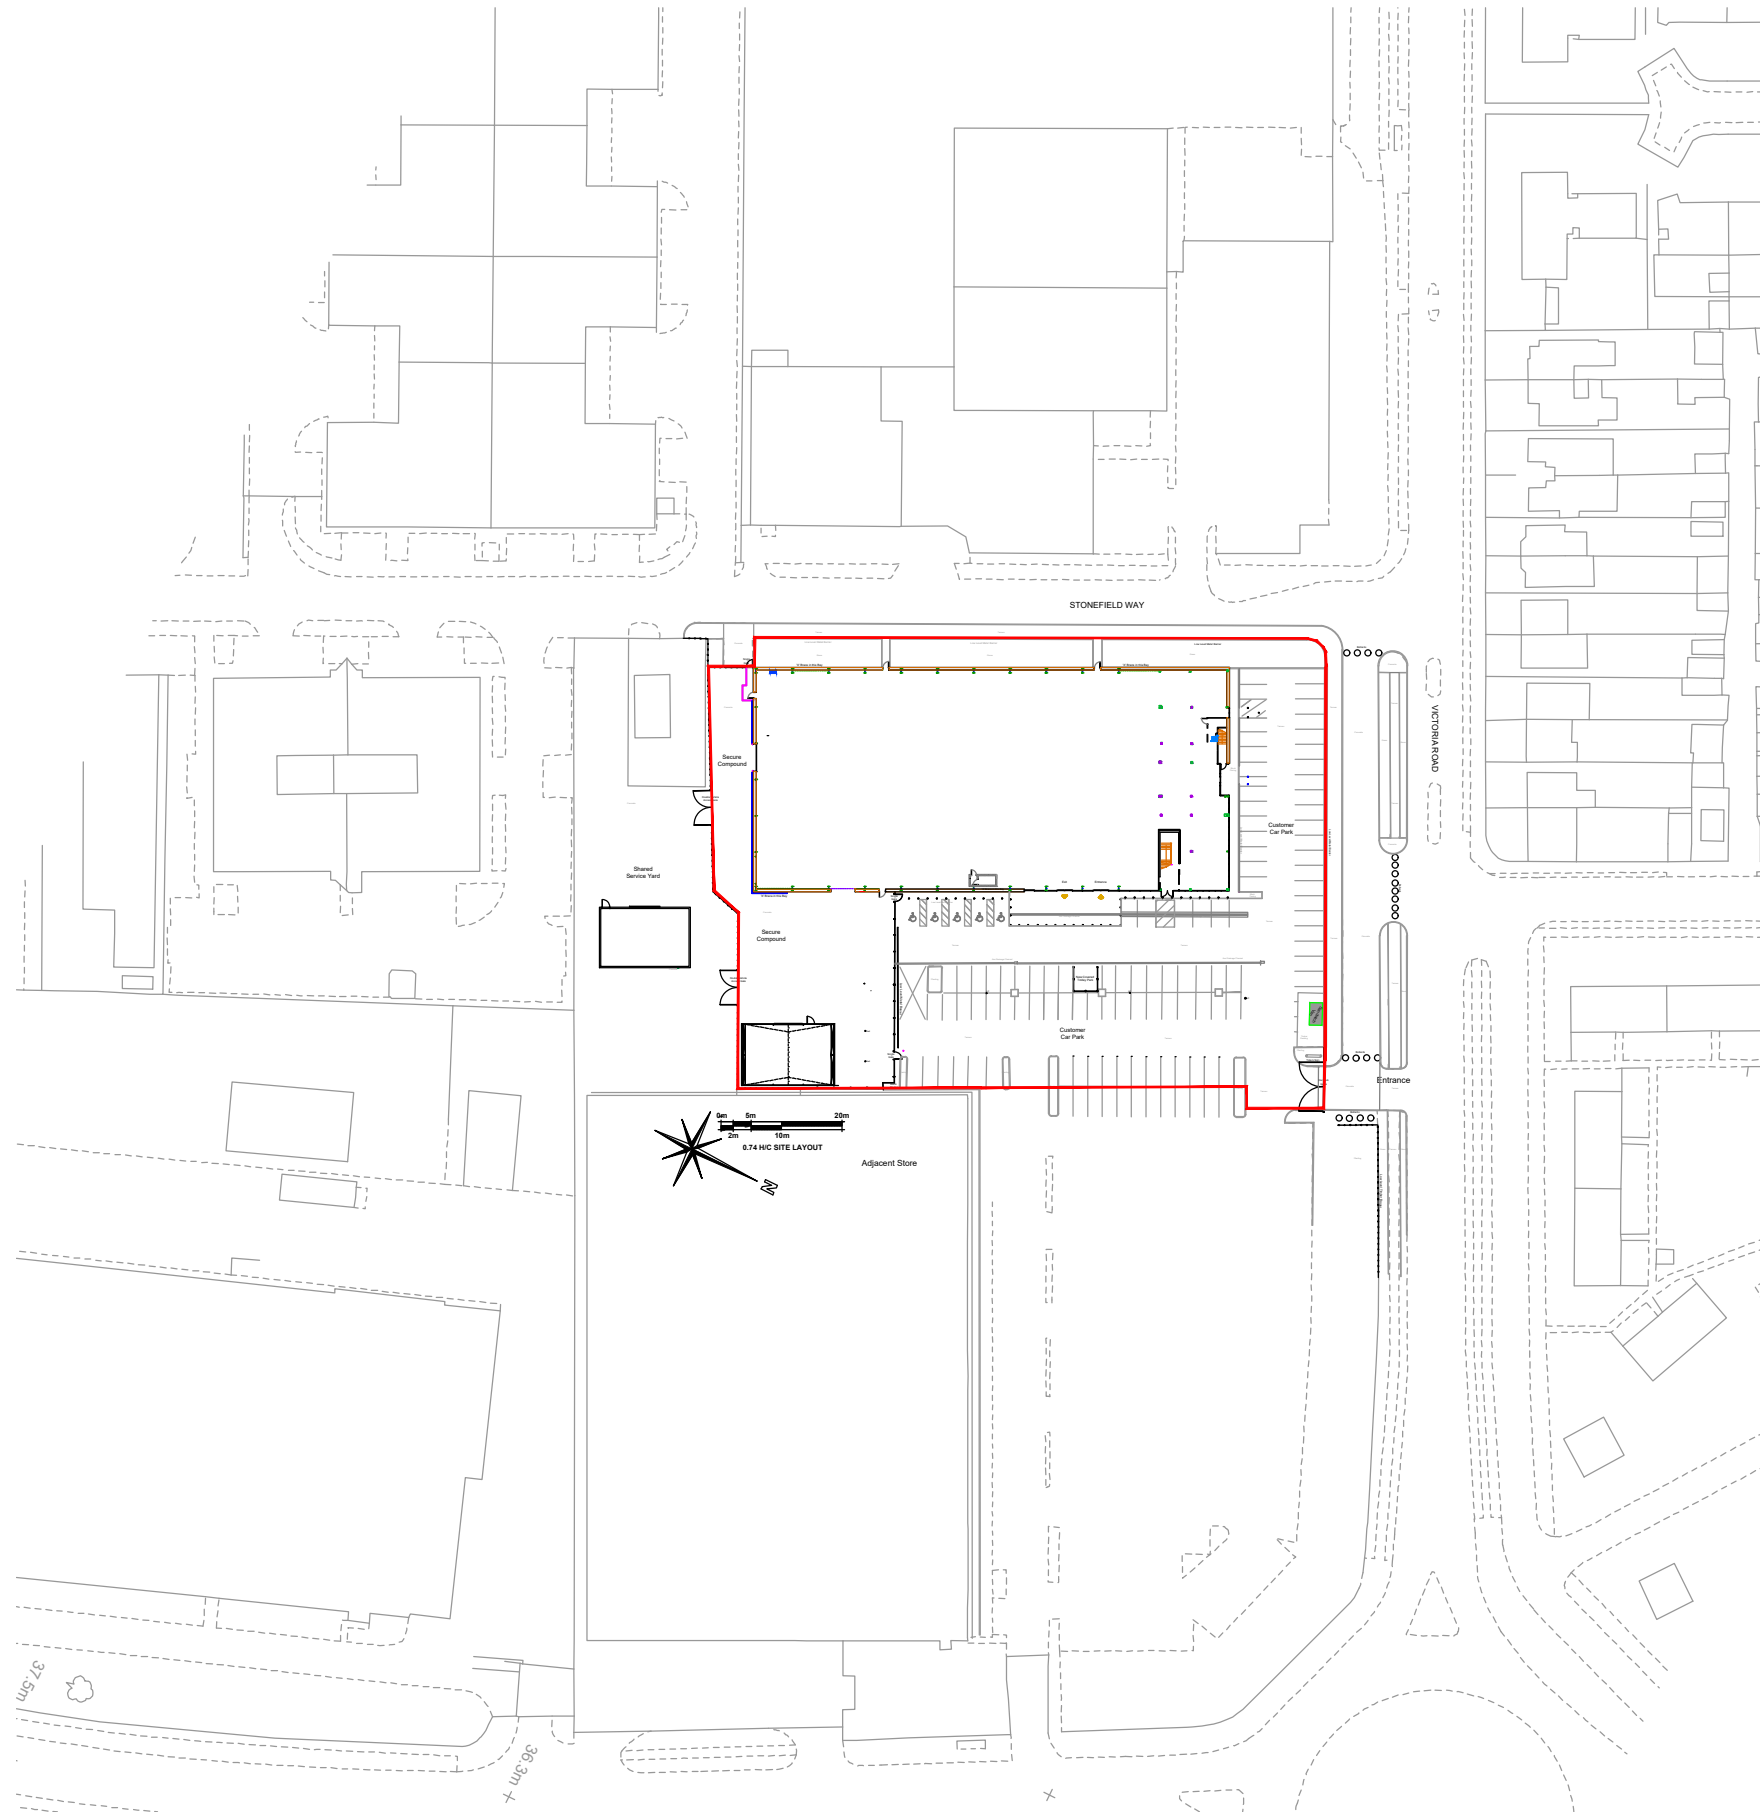

Revisions:

Status

PLANNING DRAWING

Architects:

SHARROCK

Building Design Ltd

Melton Court, Gibson Lane South,
Melton, East Yorkshire, HU143HH.
01482 632829 / 07553 951017

Client:

Wickes

Let's do it right

Project Address:

Wickes,
Victoria Road,
Ruislip,
HA4 0QB

Drawing Title

Location Plan

Drawing Number

SBD/20/2224/P4

Revision

Drawn:

N Thompson

Page Size

A3

Scale:

1:1250

Date:

07/09/2020