This drawing is the copyright of ESSEN CONSULTANCY LIMITED. and must not be copied or reproduced in part or in whole without their permission.

COMPUTER AIDED DRAWING - AVOID MANUAL MODIFICATION

This drawing must not be scaled.
All dimensions to be checked on site.

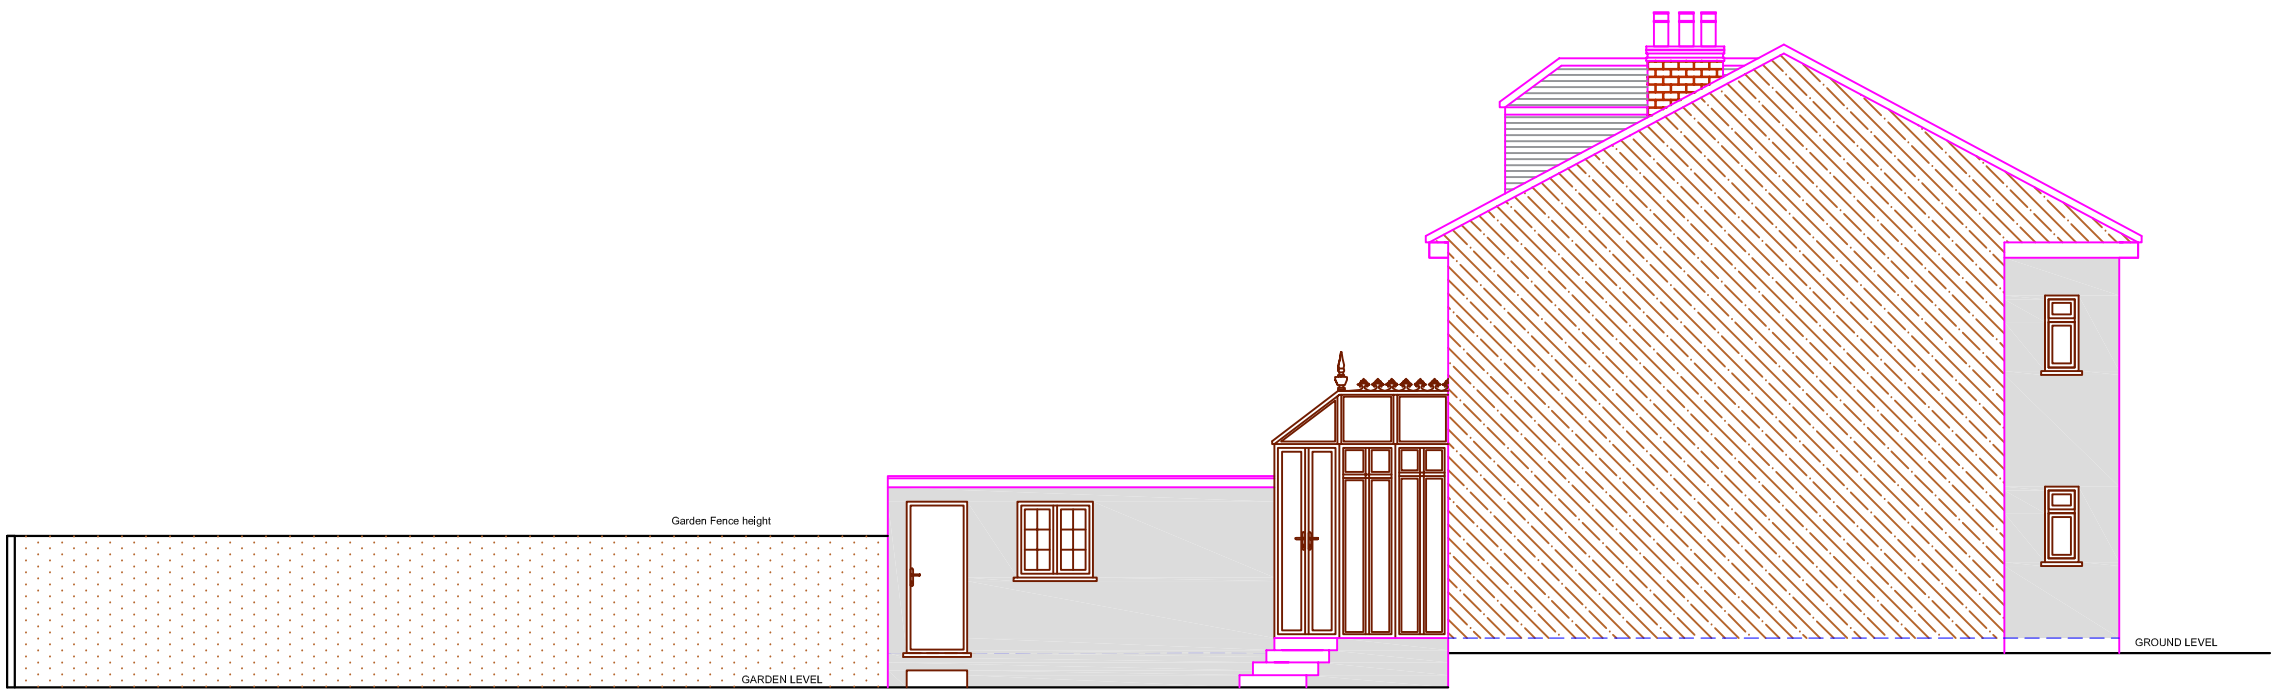

EXISTING ELEVATION SIDE A
Scale 1:100

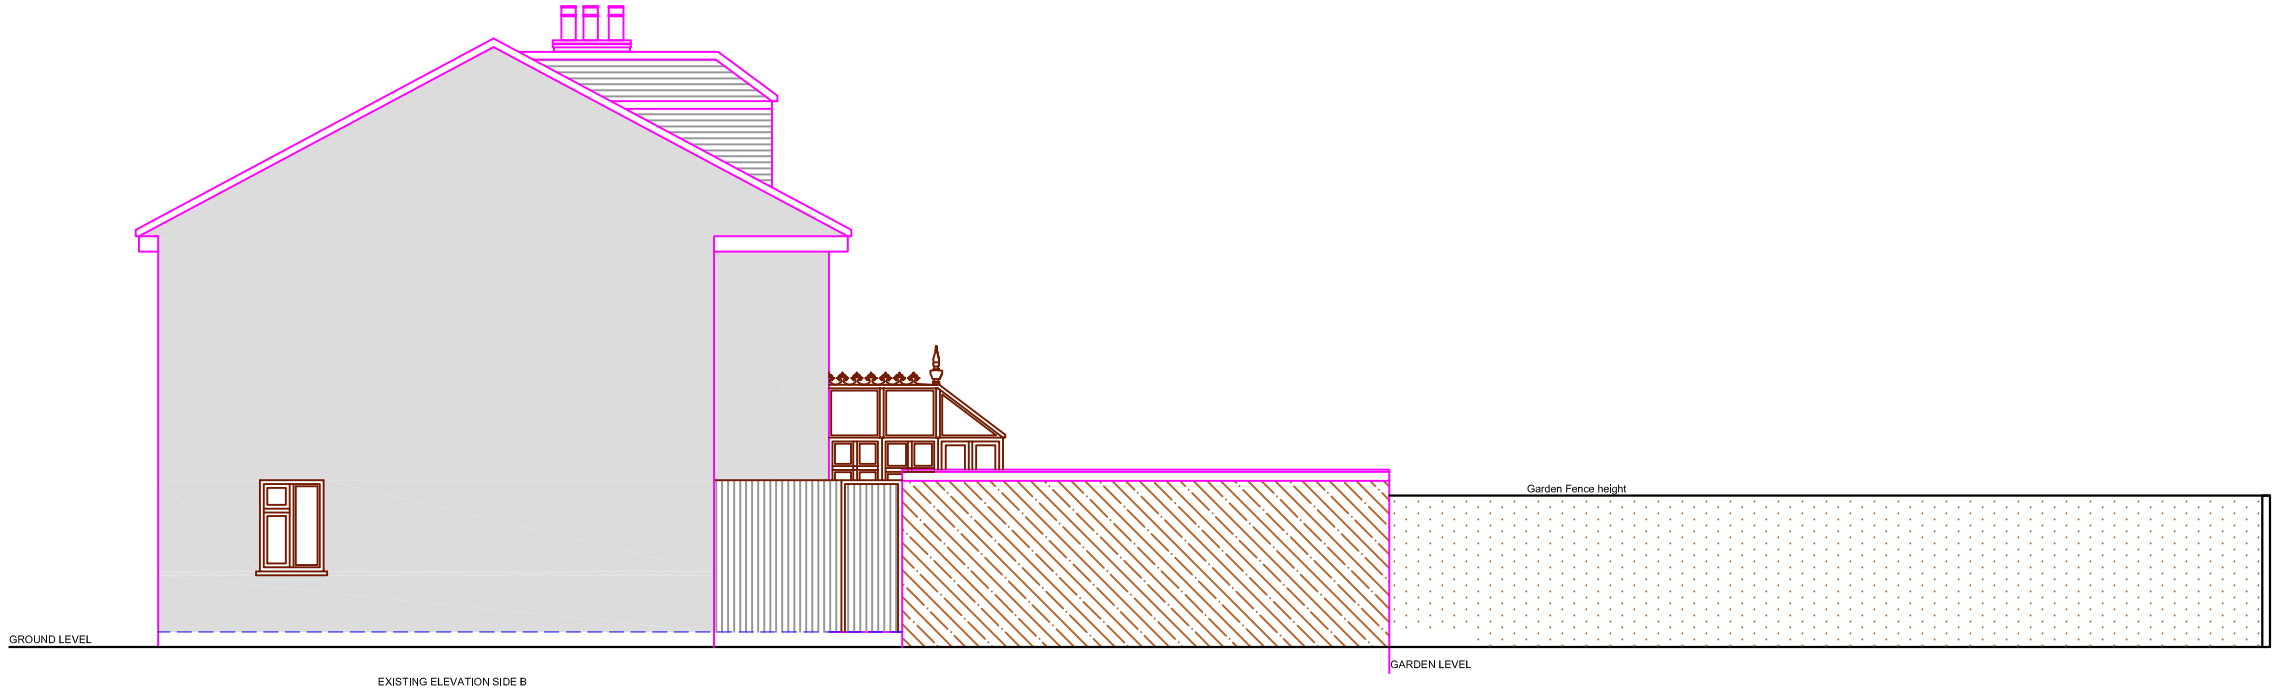

EXISTING ELEVATION SIDE B
Scale 1:100

SAFETY HEALTH & ENVIRONMENTAL INFORMATION

In addition to the hazards/risks normally associated with the types of work detailed on this drawing, note the following risks and information.

CONSTRUCTION

Ci

Cii

Ciii

For information relating to Use, Cleaning and Maintenance see the Health and Safety File.

It is assumed that all works will be carried out by a competent contractor working where appropriate, to an approved method statement.

Reference Drawings

Drawing No.	Title

Notes:

1. All dimensions are in millimetres unless noted otherwise.
2. All levels are in metres unless noted otherwise.
3. This drawing to be read in conjunction with all relevant architect, structural engineers & contractor drawings.

Rev.	Date	Revision	Drn.	Chk
P2	17/05/22	Neighbor extension marked	VS	VC
B1	09/04/18	Issued For BUILDING CONTROL APPROVAL	VS	RD

Status:
FOR BUILDING CONTROL APPROVAL

Project:
3 NORWICH ROAD
London
E 7 9 P E

Drawing Title:
EXISTING ELEVATIONS

Principal Contractor:
TBA
***
***
tba
Tel: TBA
Fax: TBA

Architect & Consulting Engineer:
ESSEN CONSULTANCY LTD
10 DUKE ROAD
ILFORD
IG6 1NQ
Tel: 02082279013
E mail: vaishakh@hotmail.com

CAD File Name:	ECL-DR-EXT-001-002	Drawn:	V SWAMI
Department:	PLANNING	Date:	JAN. 2022
Project:	3 NORWICH ROAD	Checked:	R DAVE
Scale:	1:100	Date:	JAN. 2022
Original Drawing Size A3		Appr'd:	

Drawing Number: ECL-DR-EXT-001-001

Rev.: P2