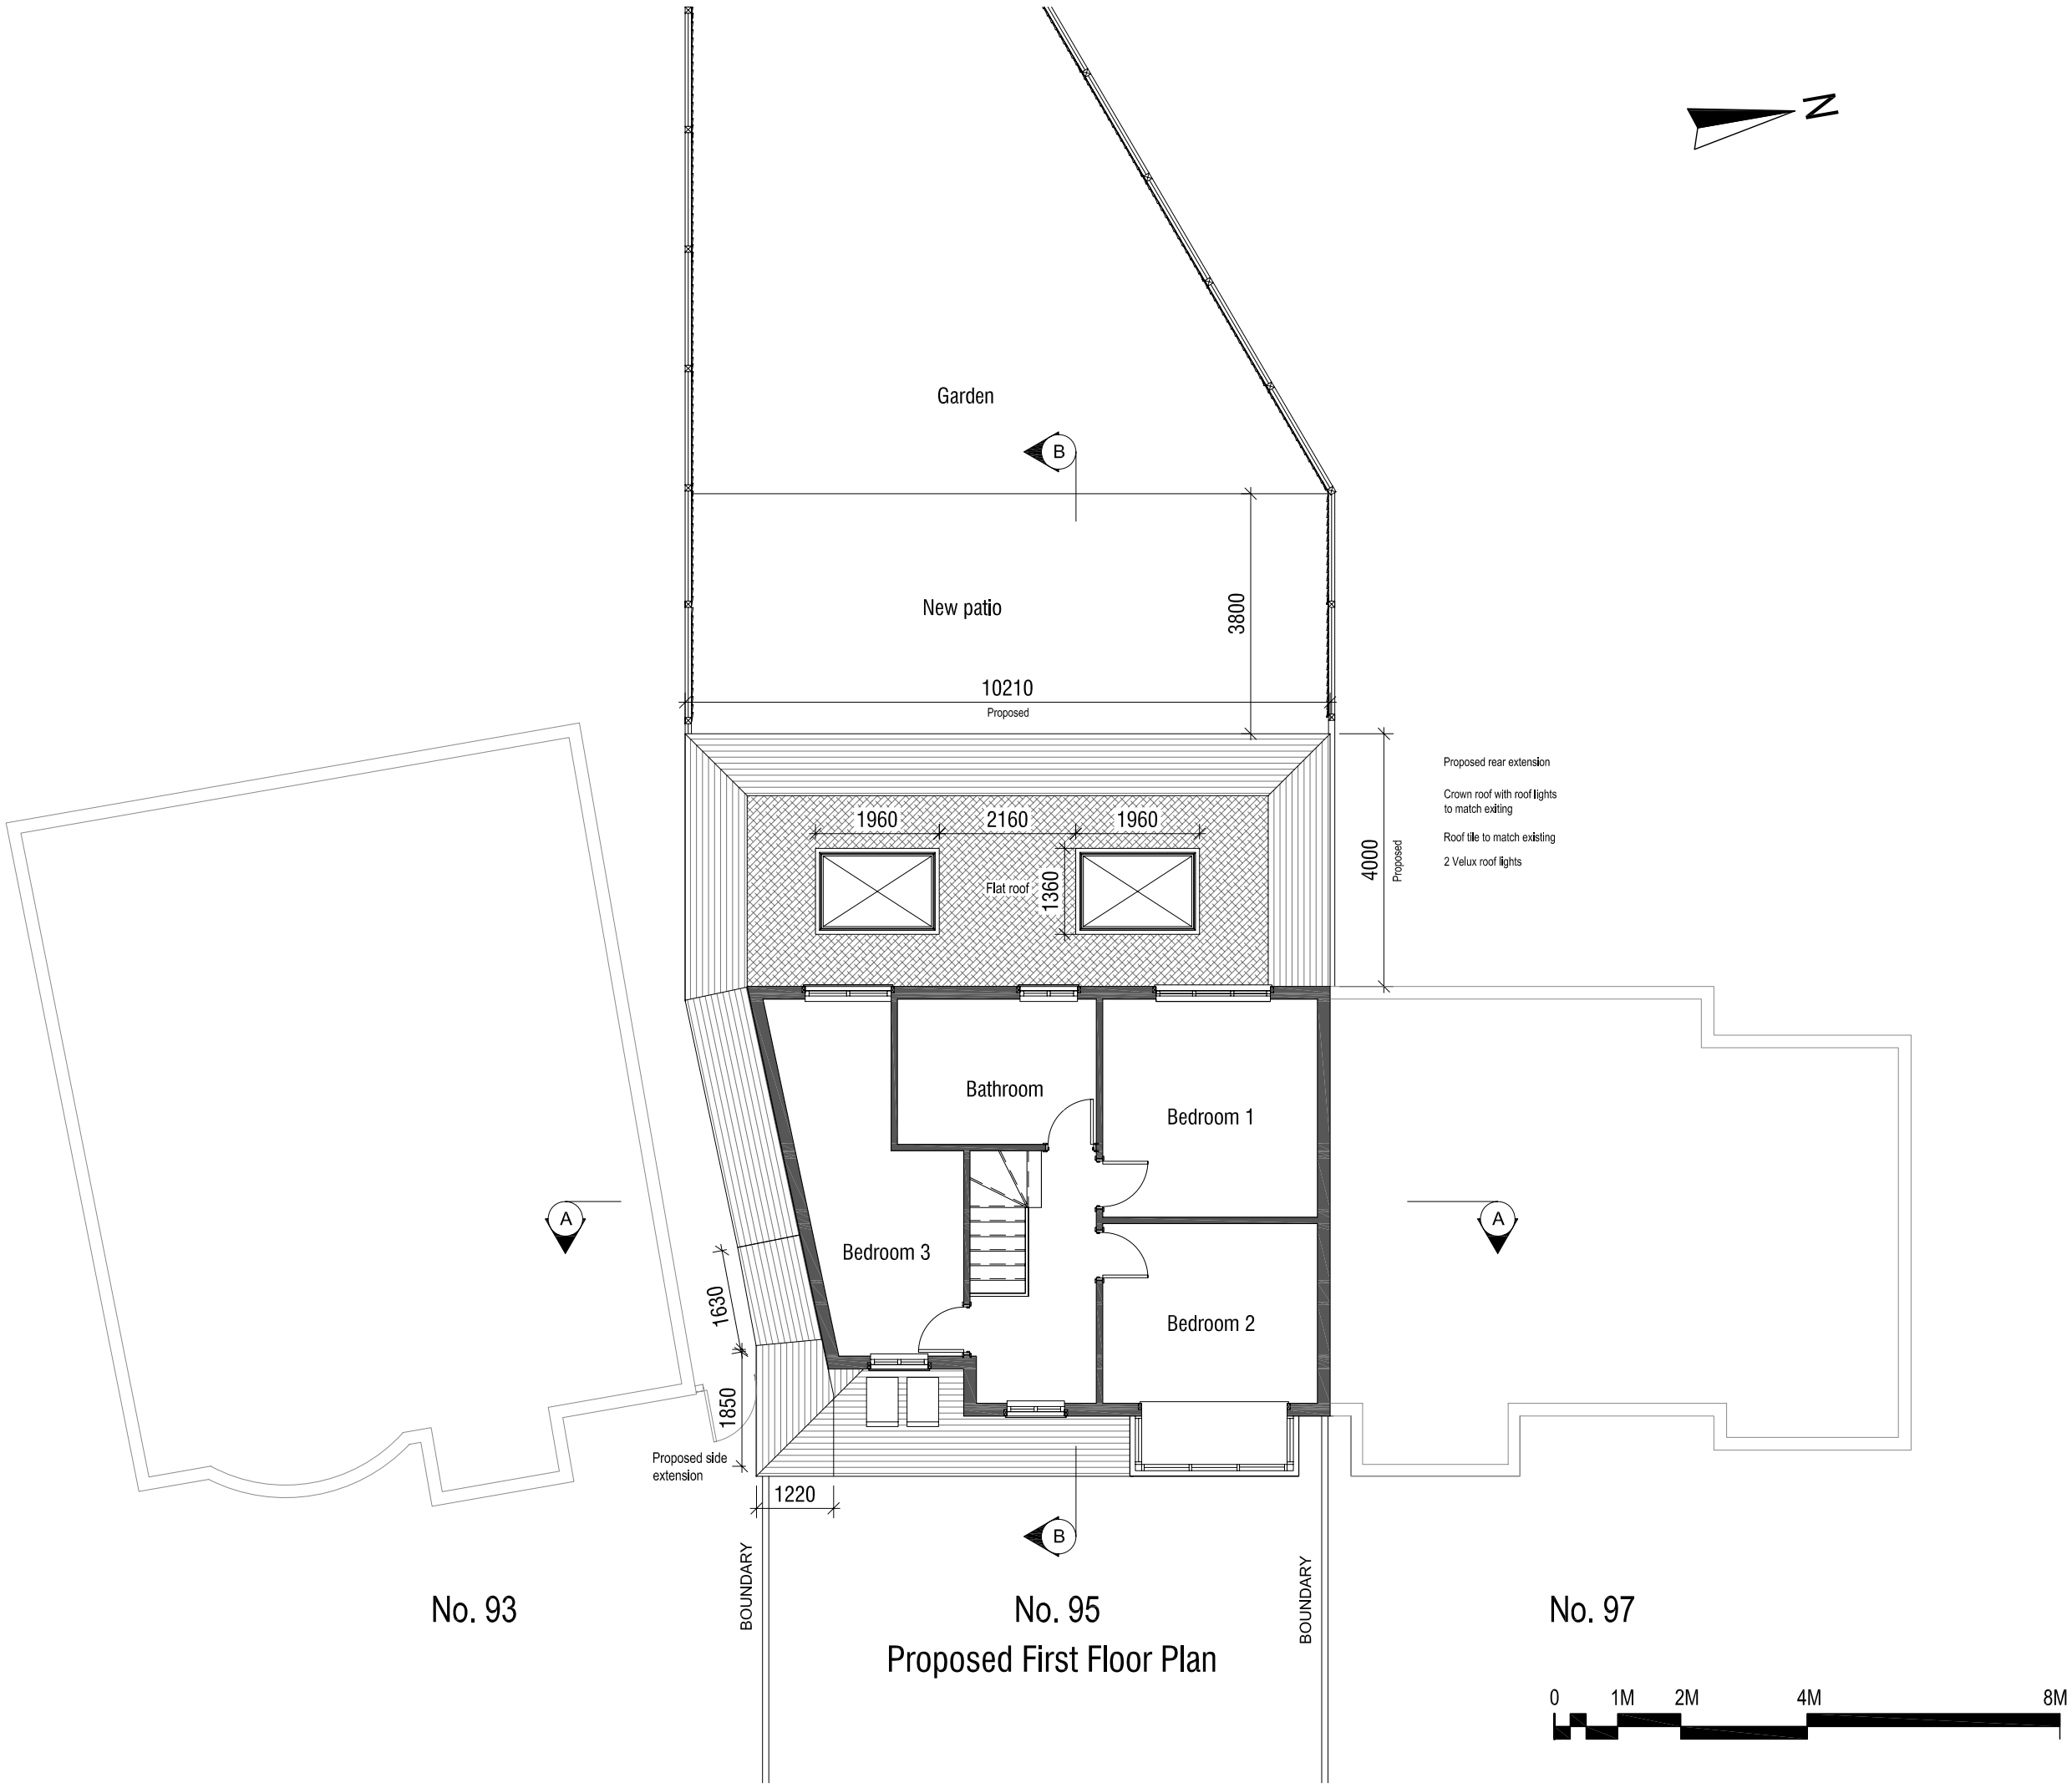

Proposed First Floor Plan

Date	Rev.	Issued For

Client

Mr. Nasir Goudadi

Job Title

95 LONG LANE
HILLINGDON UB10 0AP

Drawing Title

Proposed First Floor Plan

Scale: 1:100	A3
Date: 17 / 10 / 2025	
Drawn: RM	Check: SG

Drg No.	Rev.
PL09	