


34 BEECH AVENUE, RUISLIP, HA4 8UQ

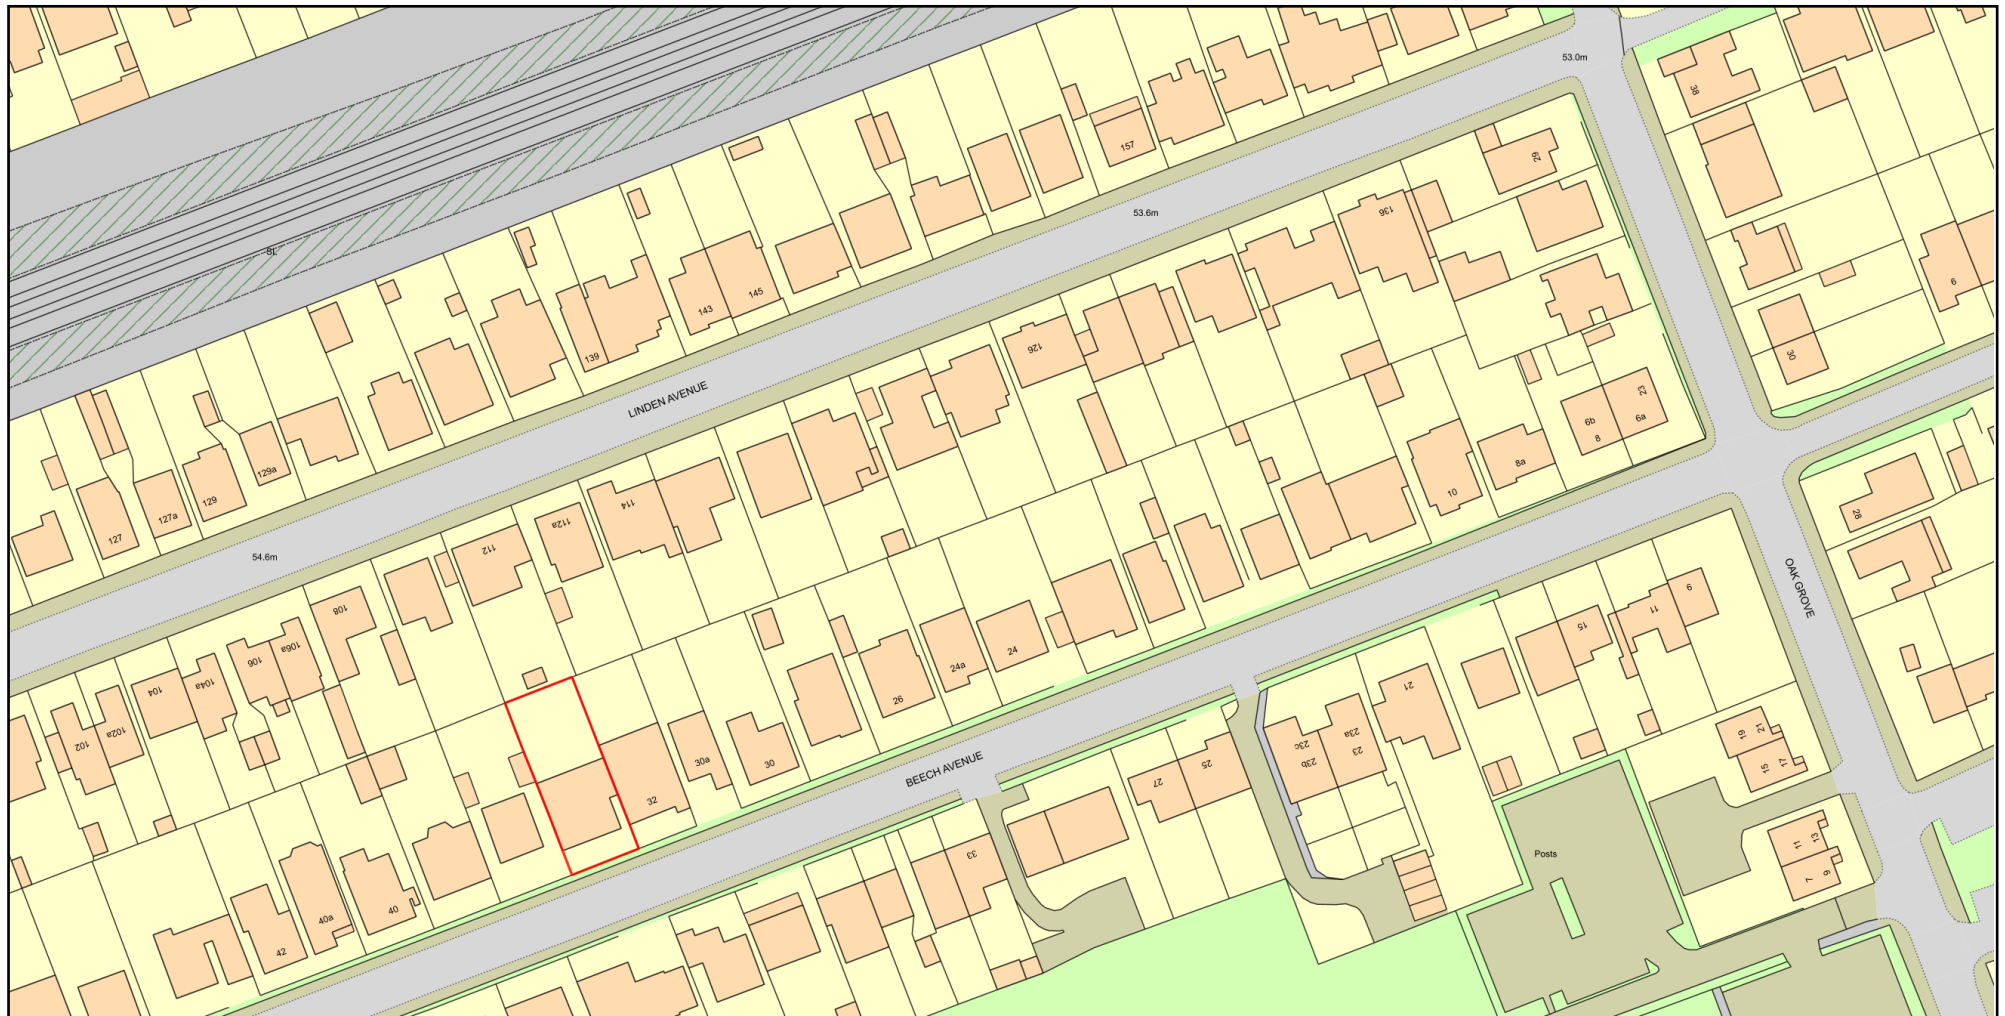

0 50
Metres



Plan Produced for: SAI DEVELOPERS LTD

Date Produced: 13 Oct 2020

Plan Reference Number: TQRQM20287150304927

Scale: 1:1250 @ A4

© Crown copyright and database rights 2019 OS 100042766

