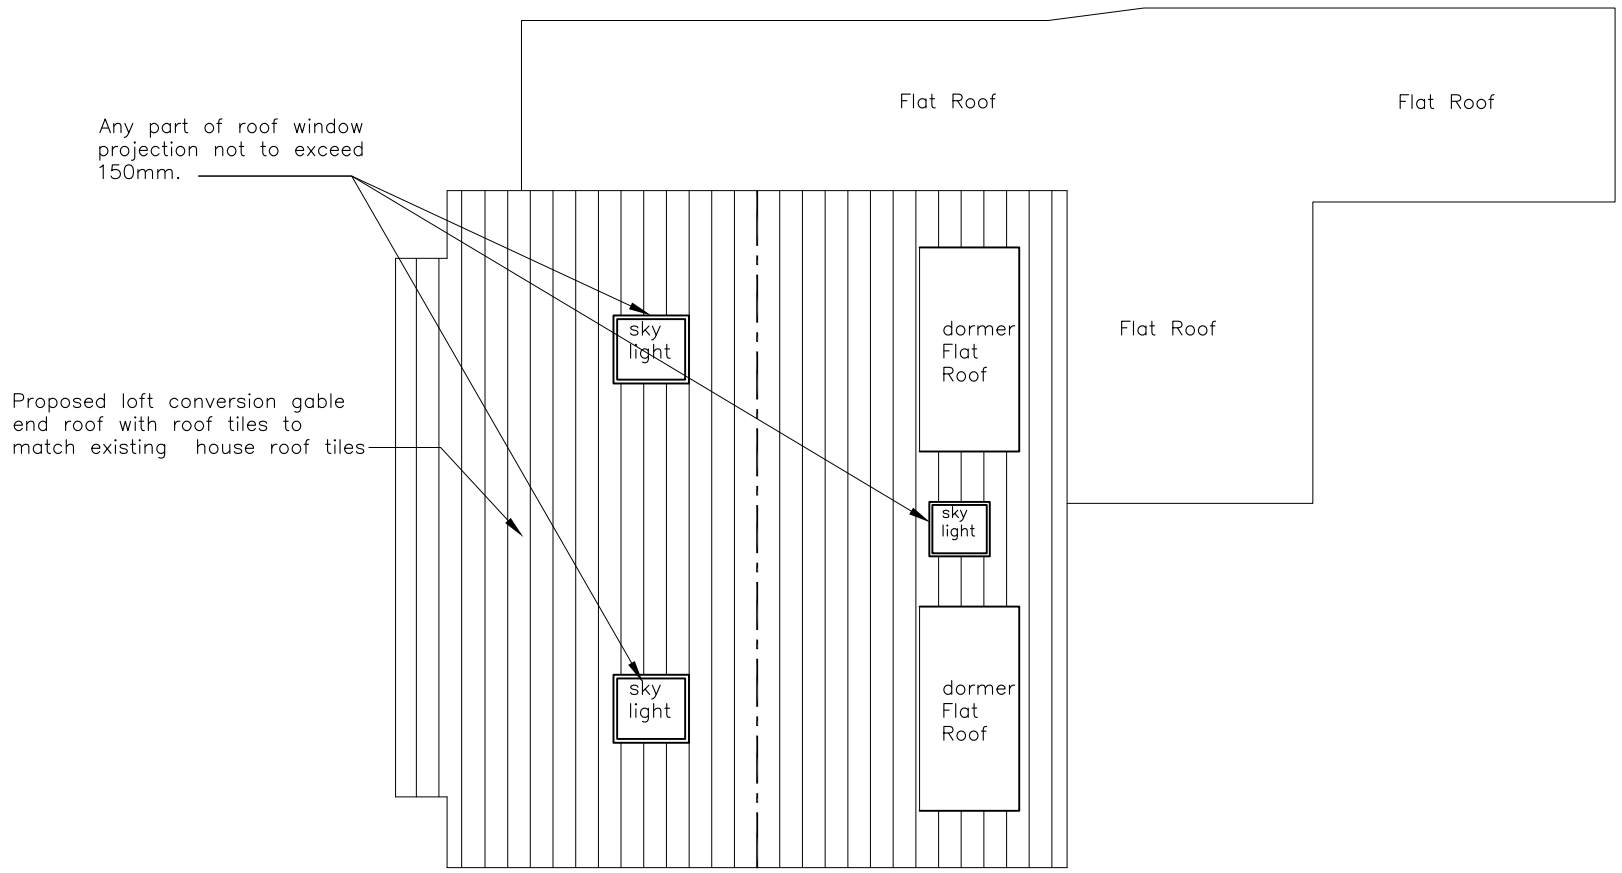

PROPOSED ROOF PLAN

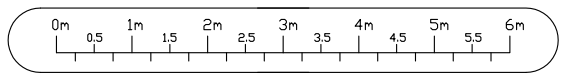

Scale Bar

			Proposed Roof Plan	Proposed loft conversion with gable end walls , dormers at rear and roof lights on front & rear elevations. 117 The Greenway, Ickenham, UB10 8LS			Owners Mr&Mrs Ashid & Dhanesh Sakaria
		DESCRIPTION		Drawn by D Patel	Date Oct 2025	Scale 1:100	Drawing No. GL–05	Revision 01