


0m	25m	50m
0m	5m	10m
0m	2m	4m
0m	1m	2m
0m	1m	2m
0m	1m	2m

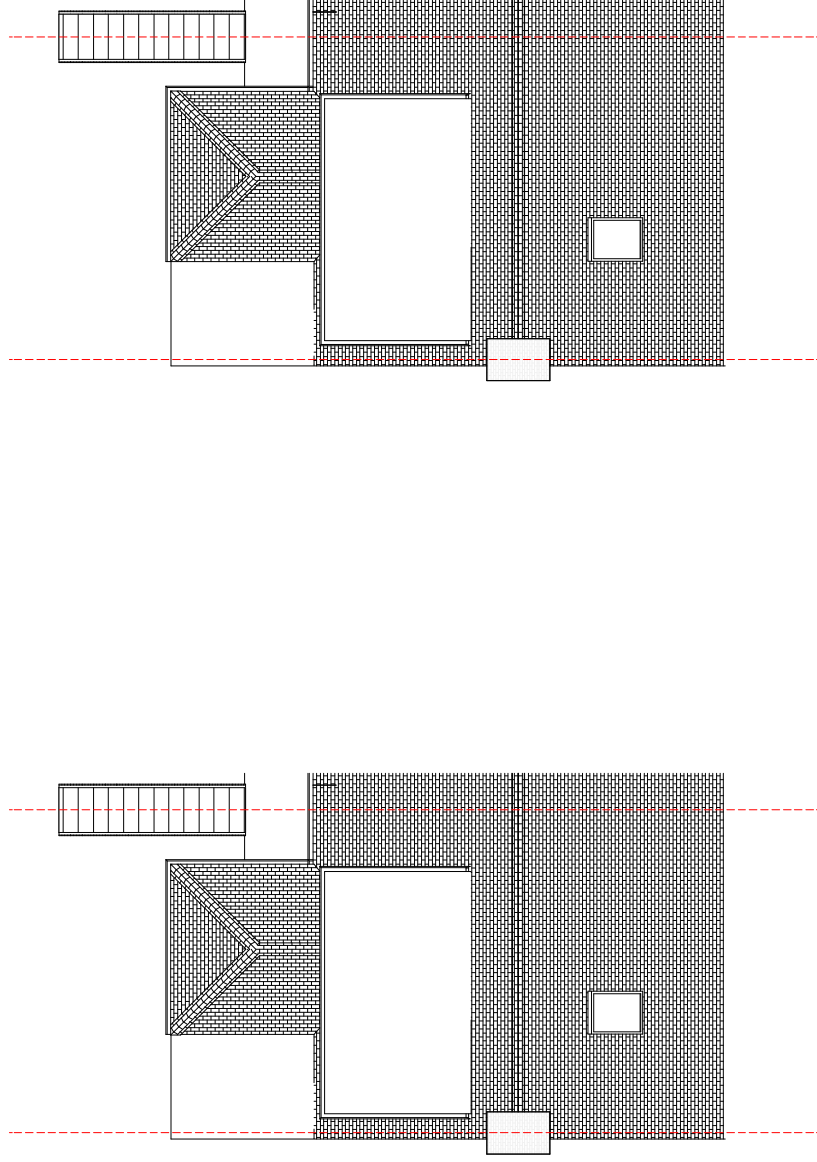

FLAT ENTRANCE (FP)

APP 1-3

AMENDMENTS	DATE	REV.
The drawings are the property of Savoy's and are not to be reproduced, stored in a retrieval system, or transmitted in any form or by any means, electronic, mechanical, photocopying, recording, or by any information storage and retrieval system, without the prior written permission of Savoy's. The drawings are provided for your information only and are not to be used for any other purpose. The drawings are not to be used for any other purpose. The drawings are not to be used for any other purpose.		



Savoy's Office, Carter House,
Westminster Road,
Middx, UB8 3AE
T:020 3488 8740
E: hanning@savoyproperties.co.uk

ADDRESS:	7 Moorhall Road, Harfield, Middx, UB8 8PE
CLIENT:	Mr. Sanjay Kumar
DRAWING:	
PLANNING	PROPOSAL: Relocation of entrance door and alteration to first floor rear fenestration
DRAWN: SC	
SCALE: AS SHOWN	
DATE: 04/03/2022	
DRAWING NUMBER	@ISO A3 (297 x 420)
REV.	1/2
SHEET # 8 / 8	