




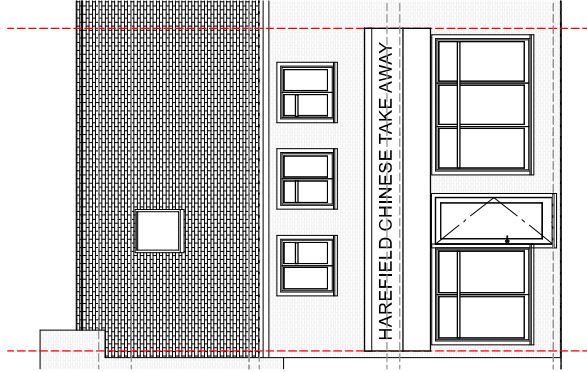


PROPOSED FRONT (1:100)

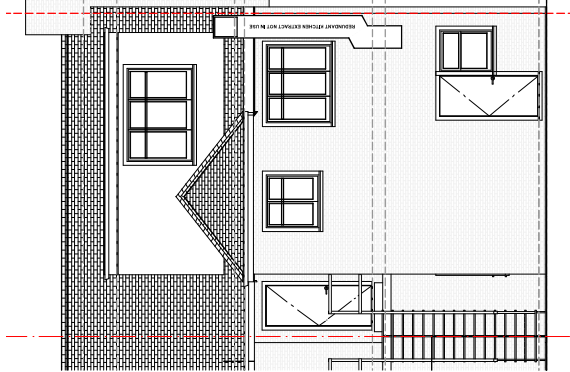


PROPOSED REAR (1:100)

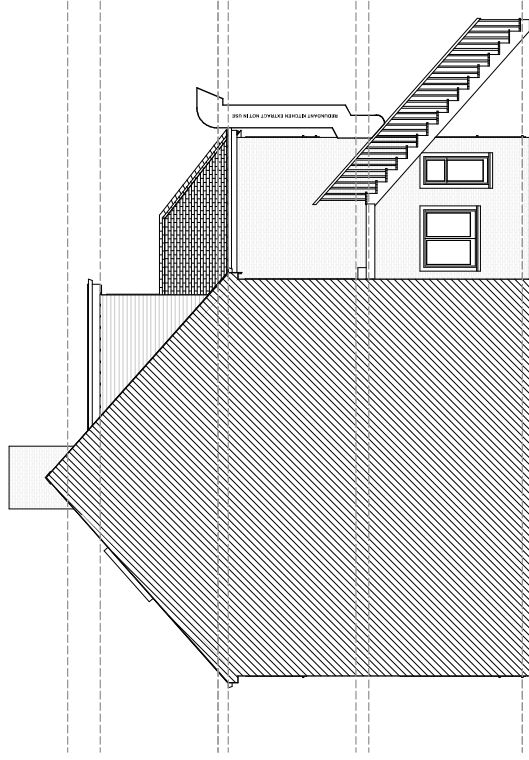

PROPOSED SIDE (1:100)

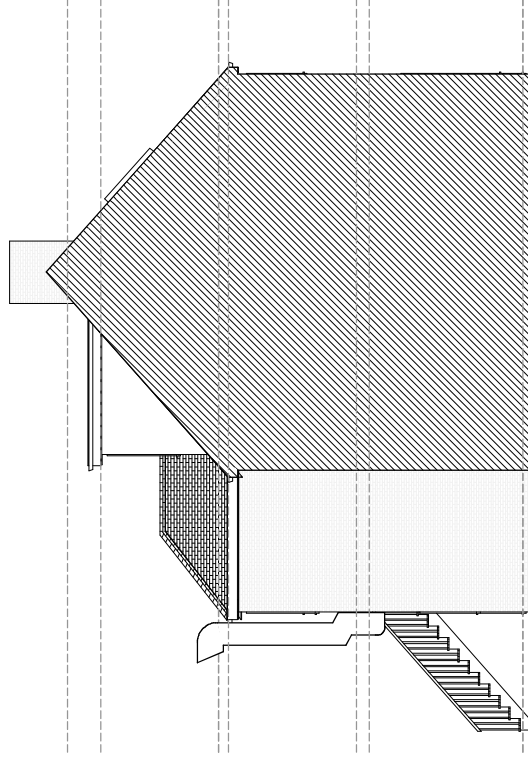

PROPOSED SIDE (1:100)

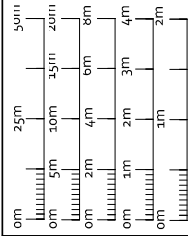

FLAT ENTRANCE
(FP)

APP 3

AMENDMENTS	DATE	REV.
1	10/03/2022	1



Savoy's Office, Carter House,
Westfield, 1000 Westfield Road,
Middx, UB8 7AE
T:020 3488 8740
E:harini@savoyproperties.co.uk

ADDRESS:	7 Moorhall Road, Harefield, Middx, UB9 8PE
CLIENT:	Mr. Sanjay Kumar
DRAWING:	PLANNING
PROPOSAL:	Reduction of entrance door and alteration to first floor rear fenestration
DRAWN: SC	DATE: 04/03/2022
DRAWING NUMBER	2020-FILE NAME-S
SCALE: AS SHOWN	1:2
DATE: 04/03/2022	SHEET 1 of 1