

FLAT ENTRANCE (FP)


APP 3

AMENDMENTS	DATE	REV.
1. Proposed flat entrance and stairs to be included in the drawing. The drawing is to be used for the purpose of the application only. It is not to be used for any other purpose without the written consent of the author.	10/03/2022	1



Savoys Office, Carter House,
Westminster, 100 Whitehall Road,
Middlesex, UB7 7AE
T:020 3488 8740
E: hanning@savoysproperties.co.uk

ADDRESS:	7 Moorhall Road, Harefield, Middx. UB9 8PE
CLIENT:	Mr. Sanjay Kumar
DRAWING:	
PLANNING	PROPOSAL: Relocation of entrance door and alteration to first floor rear fenestration
DRAWN: SC	
SCALE: AS SHOWN	
DATE: 04/03/2022	
DRAWING NUMBER	@ISO A3 (297 x 420)
REV.	1/2
SHEET # 4 / 8	

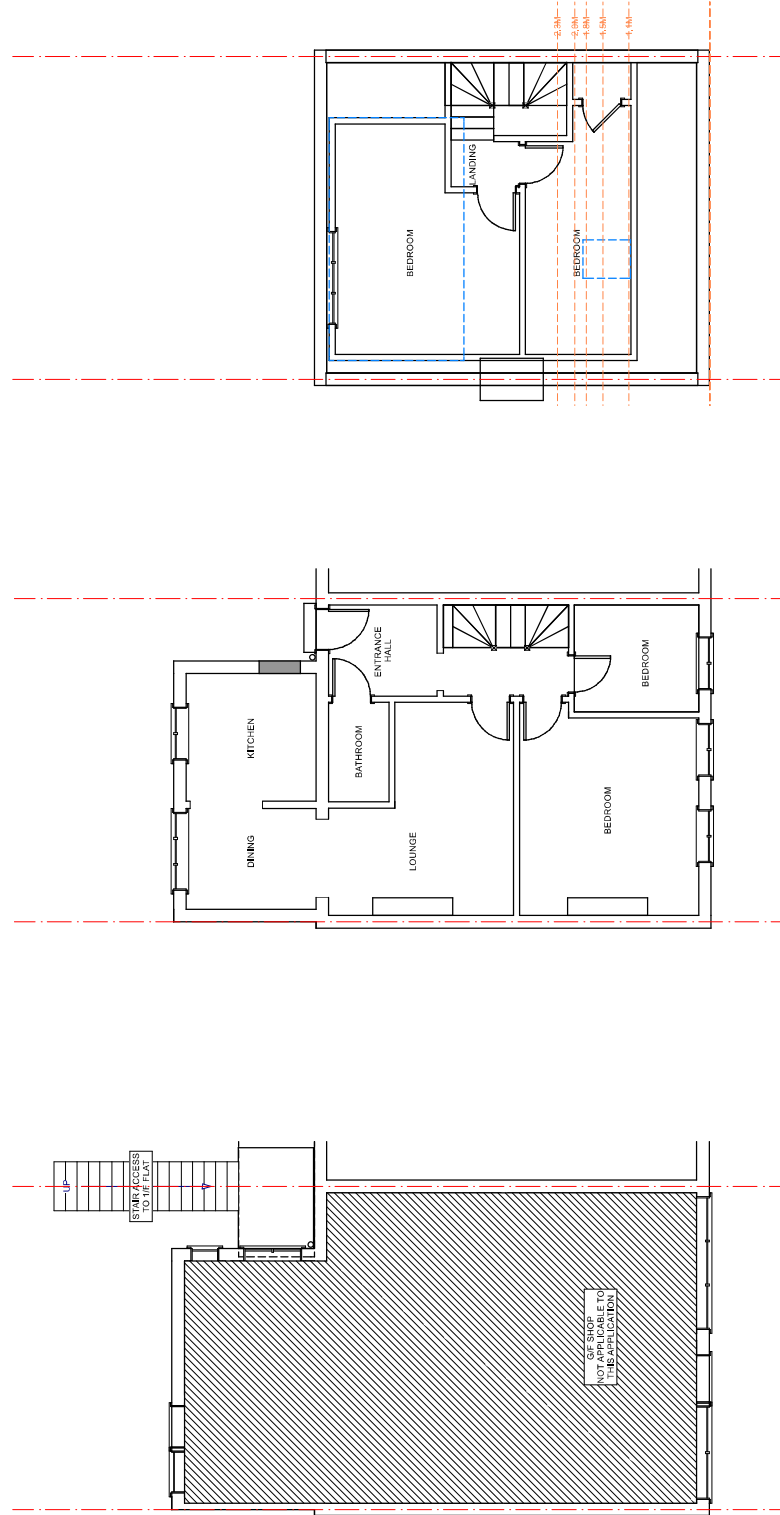

PROPOSED G/F (1:100)
(NO CHANGE)

PROPOSED 1/F (1:100)
(NO CHANGE)

PROPOSED 2/F (1:100)
(NO CHANGE)