



EXISTING

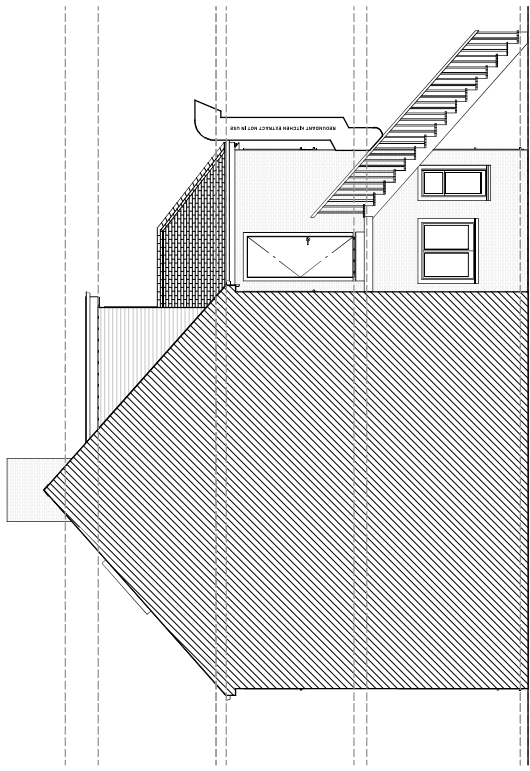

EXISTING FRONT (1:100)

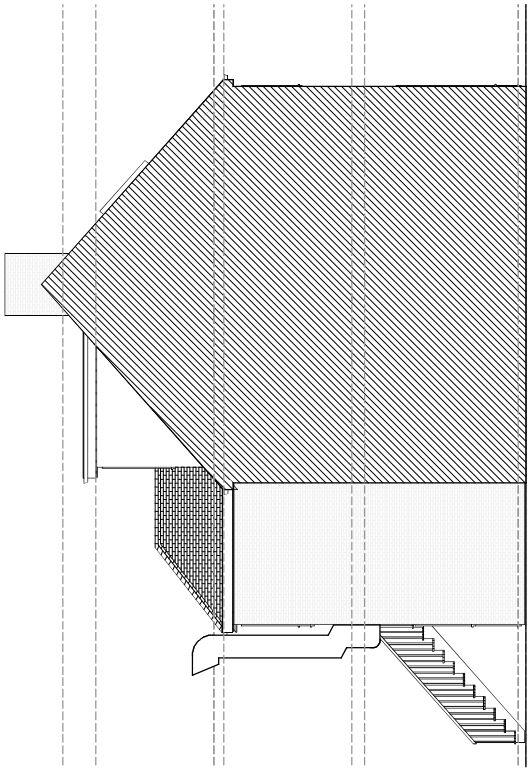

EXISTING REAR (1:100)

EXISTING SIDE (1:100)

EXISTING SIDE (1:100)

AMENDMENTS	DATE	REV.
This drawing is a preliminary drawing and is not to be used for construction purposes. It is intended to show the general layout and design of the proposed development. It is not to be used for planning or building control applications. It is not to be used for any other purpose without the written consent of the author. The author accepts no liability for any errors or omissions in this drawing. The drawing is the property of the author and is not to be reproduced without the author's permission.		



Savoy's Office, Carter House,
Westfield Road, Harefield,
Middlesex, UB7 7AE
T: 020 3488 6740
E: henning@savoyproperties.co.uk

ADDRESS: 7 Moorhall Road, Harefield, Middx, UB9 6PE	CLIENT: Mr. Sanjay Kumar	DRAWING: PLANNING
EXISTING ELEVATION PLANS		
DRAWN: SC	DRAWING NUMBER: REV.	DATE: 30/05/2022
SCALE: AS SHOWN	1:50	SHEET 3 / 6
@ISO A3 (297 x 420)		