


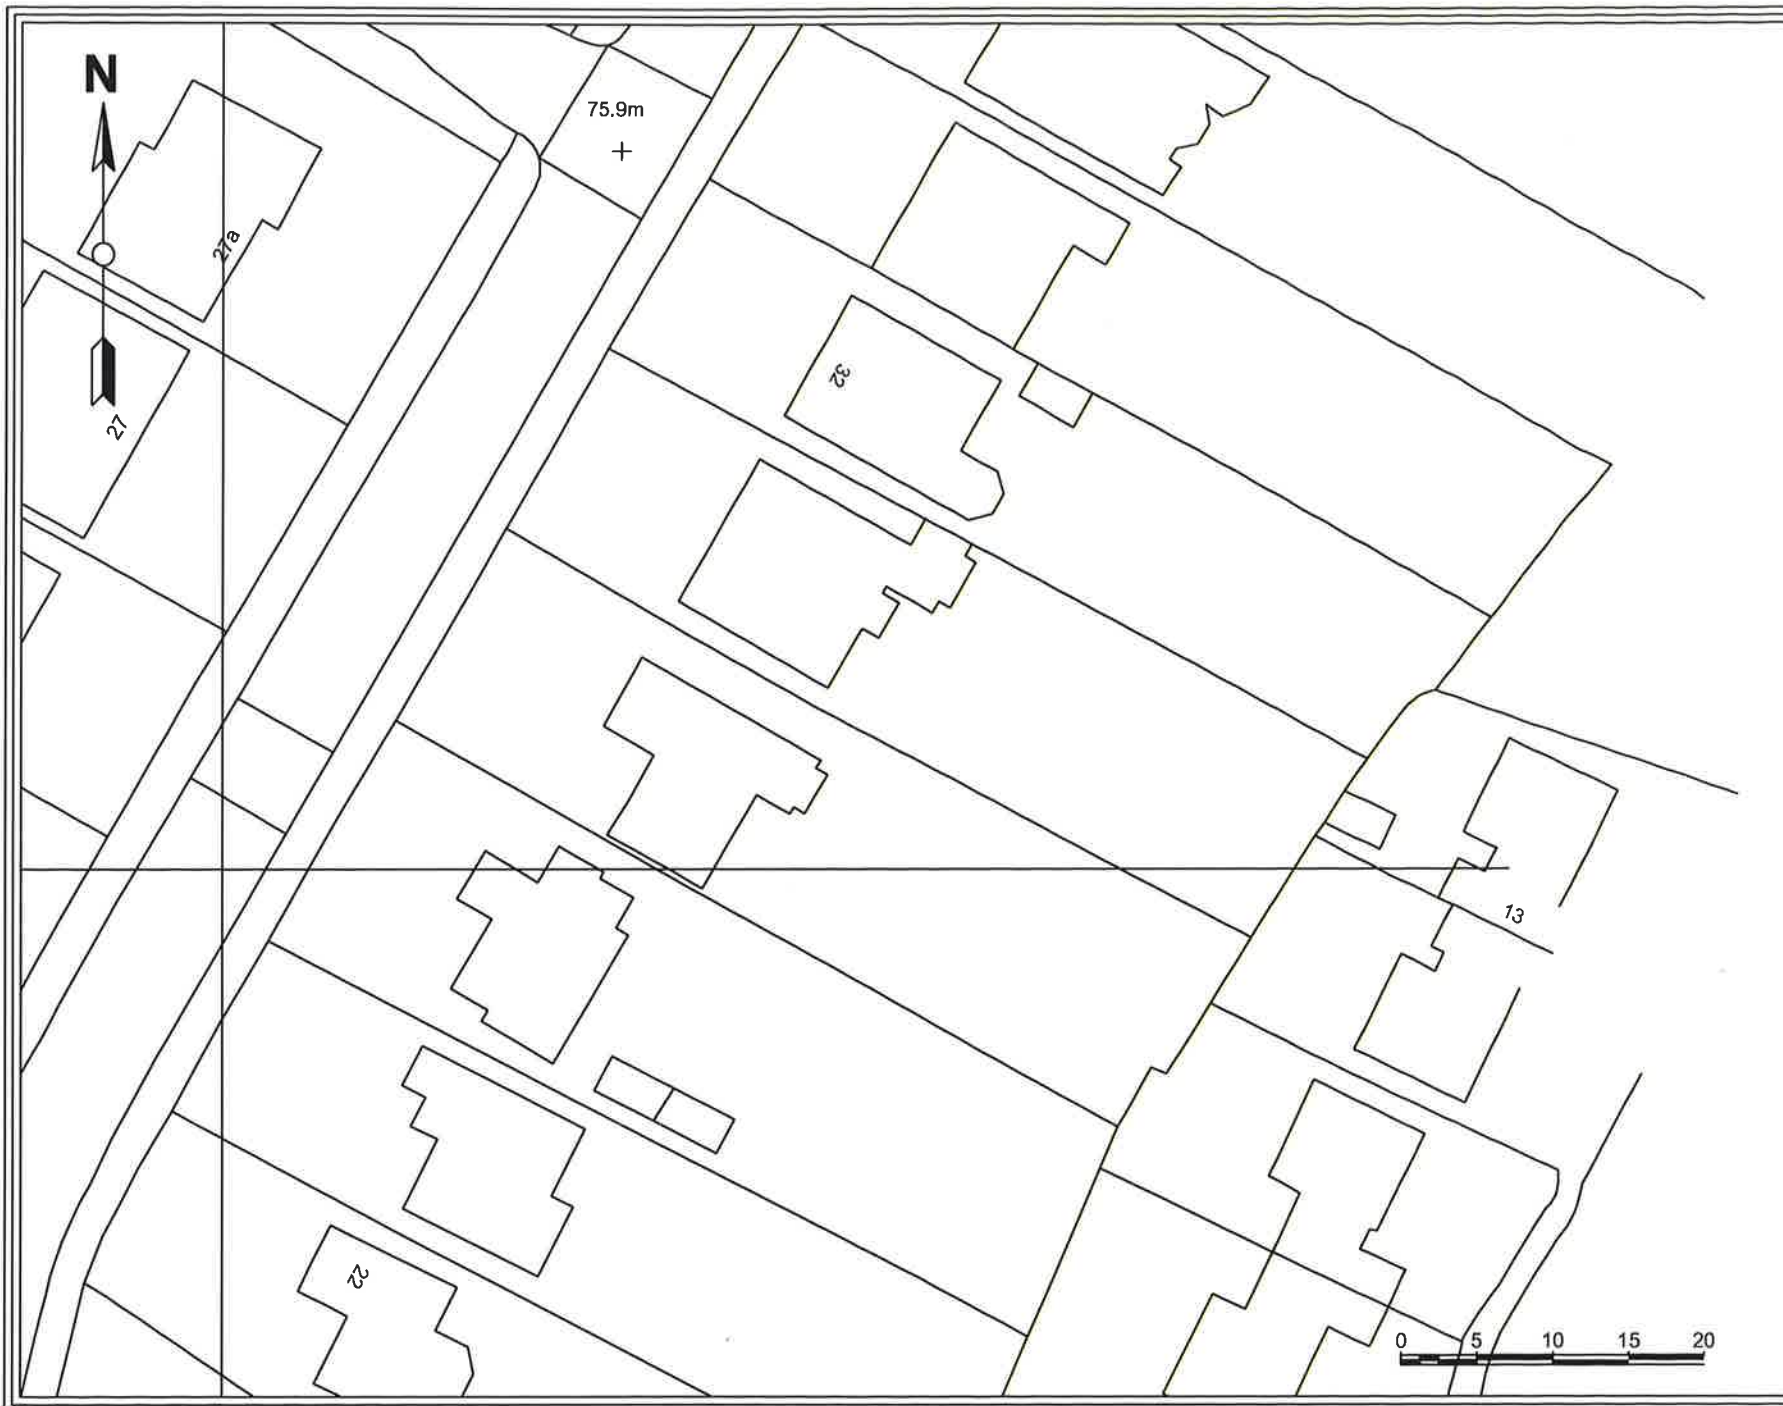

IF IN DOUBT - ASK!

NOTES:
DO NOT SCALE FROM DRAWINGS EXCEPT FOR PLANNING PURPOSES.
© THIS DRAWING IS THE COPYRIGHT OF PRIMEOAK BUILDINGS LTD & MUST NOT BE REPRODUCED IN PART OR WHOLE WITHOUT CONSENT.
ANY DISCREPANCIES IN THIS DRAWING TO BE REPORTED PRIMEOAK BUILDINGS LTD.

CLIENT : Mr & Mrs
Promap-1332428-1432496-720-0

JOB No. :

DRAWING No. : **46690/02**

SCALE :1:500 @ A4

DATE :

DRAWN BY :



Prime Oak Buildings Ltd.

Whitehouse Farm
Whitehouse Lane
Swindon
South Staffordshire
DY3 4PE

Tel:01384 296611
Fax:01384 273118

www.primeoak.co.uk