ALE BAR SCALE 1:50

0 1m 2m 3m 4m 5m

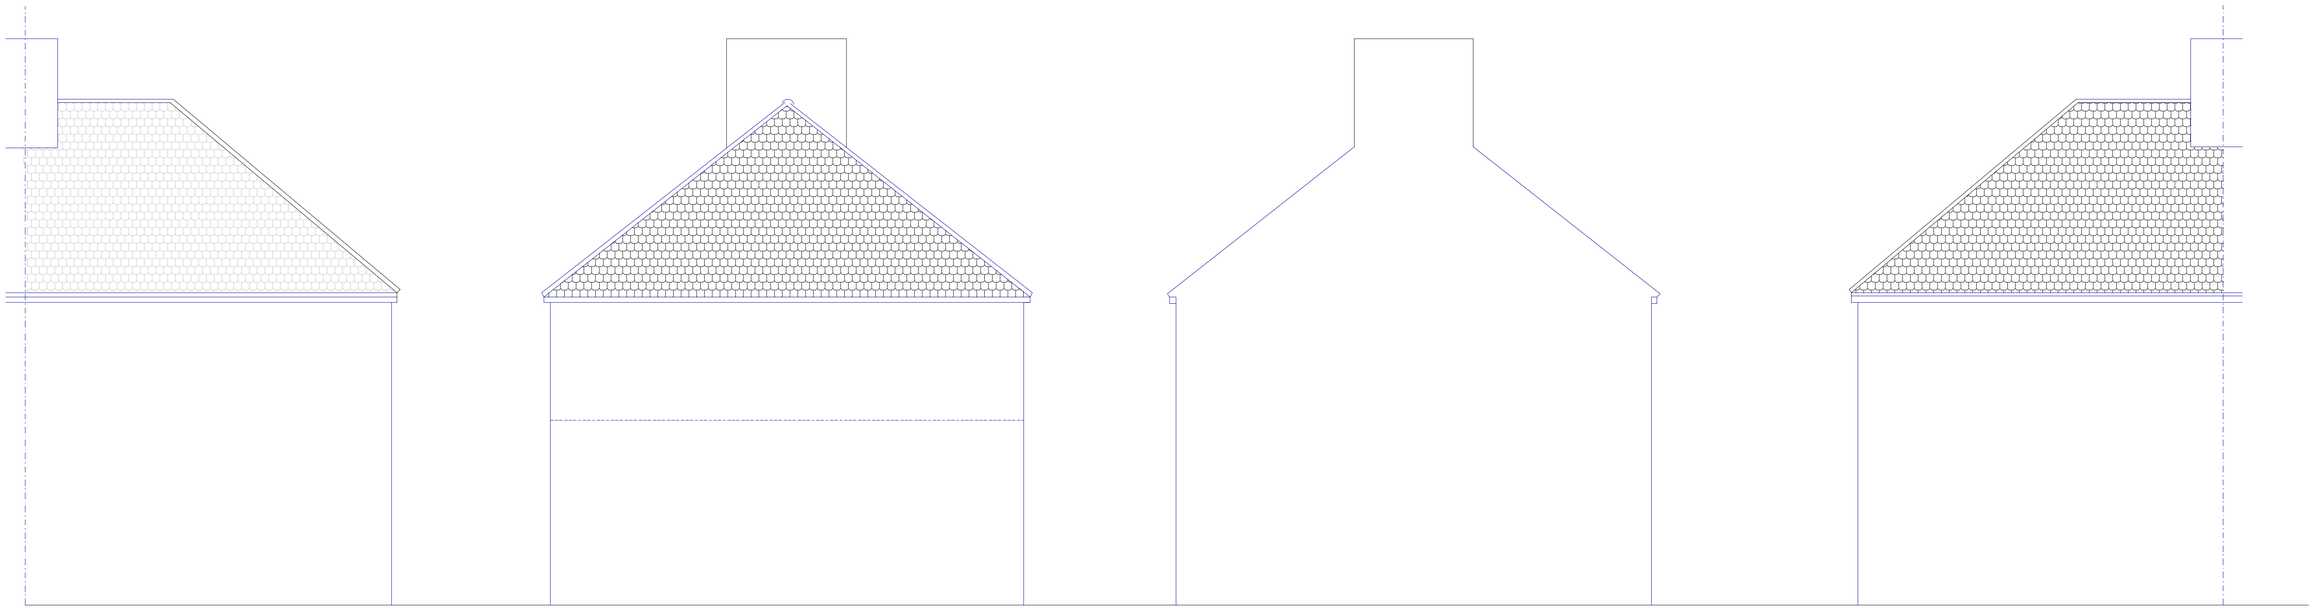

REAR ELEVATION

SIDE ELEVATION

SIDE ELEVATION

FRONT ELEVATION

48 Dellfield Crescent
Cowley

PLAN	Existing Elevations
PROJECT	Loft Conversion

General Notes:
1. All dimensions to be checked on site prior to construction any discrepancies should be reported to the highford design
2. All drawings are indicative of architects visual requirements only and show design intent only.
As this is a computer drawing scale of drawings can vary on printing check on site for setting-out
purposes. Do not scale from drawing.
This drawing should not be used to calculate areas for the purpose of valuations. All dimensions to be checked
on site by contractor and such dimensions to be their responsibility

DWG No
03
Rev: -

Date: April 2021
Project: 48 Dellfield Crescent, Cowley
Scale 1:50 @ A1
Checked: AW
Drawing Title: Elevations
Status: Planning
Job No: 326

Highford
Design and Build Limited
27 Bellamy Close, Ickenham, Middlesex. UB10 8SJ
email: info@highfordesign.co.uk - web: www.highfordesign.co.uk
telephone: 01895 622575 - mobile: 07557 590205