

NOTES

CONTRACTORS MUST VERIFY ALL DIMENSIONS ON SITE BEFORE COMMENCING ANY WORK ON SHOP DRAWINGS

DO NOT SCALE FROM THIS DRAWING

RS ATPA COPYRIGHT

Notes:

1. All dimensions to be verified on site and any discrepancy reported to the client

2. This drawing to be read in conjunction with all relevant drawings


owners to serve party wall act notice on owners of adjacent property and obtain written agreement, prior to commencement of any works

client/builder to obtain all planning permission approvals from the relevant authority, prior to the commencement of building works and building control approvals is to client/builders own risk

all rainwater gutters, down pipes locations to be confirmed by architect & not to encroach neighbors property

client/builder to liaise with local water board for any new works on or within the public sewer or drain runs and obtain approval from the local authority prior to commencement of any works

A	Planning Issue	01.09.21	RS
REV	AMENDMENT	DATE	CHD

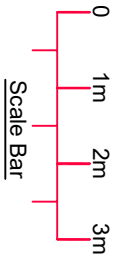

CLIENT

Mandeep Dhillon-Heer




PROJECT

5 Chirk Close
Hayes - Middlesex
UB4 9RD

DRAWING TITLE

Proposed Loft & Garage Conversion
Existing Floor Layouts
Sheet 1

SCALE	DRAWN BY	CHECKED	DATE
1:50 @ A1	RS	RS	01.09.21
1:100 @ A3			
DRAWING NUMBER		REVISION	
2021 -119- 01		A	

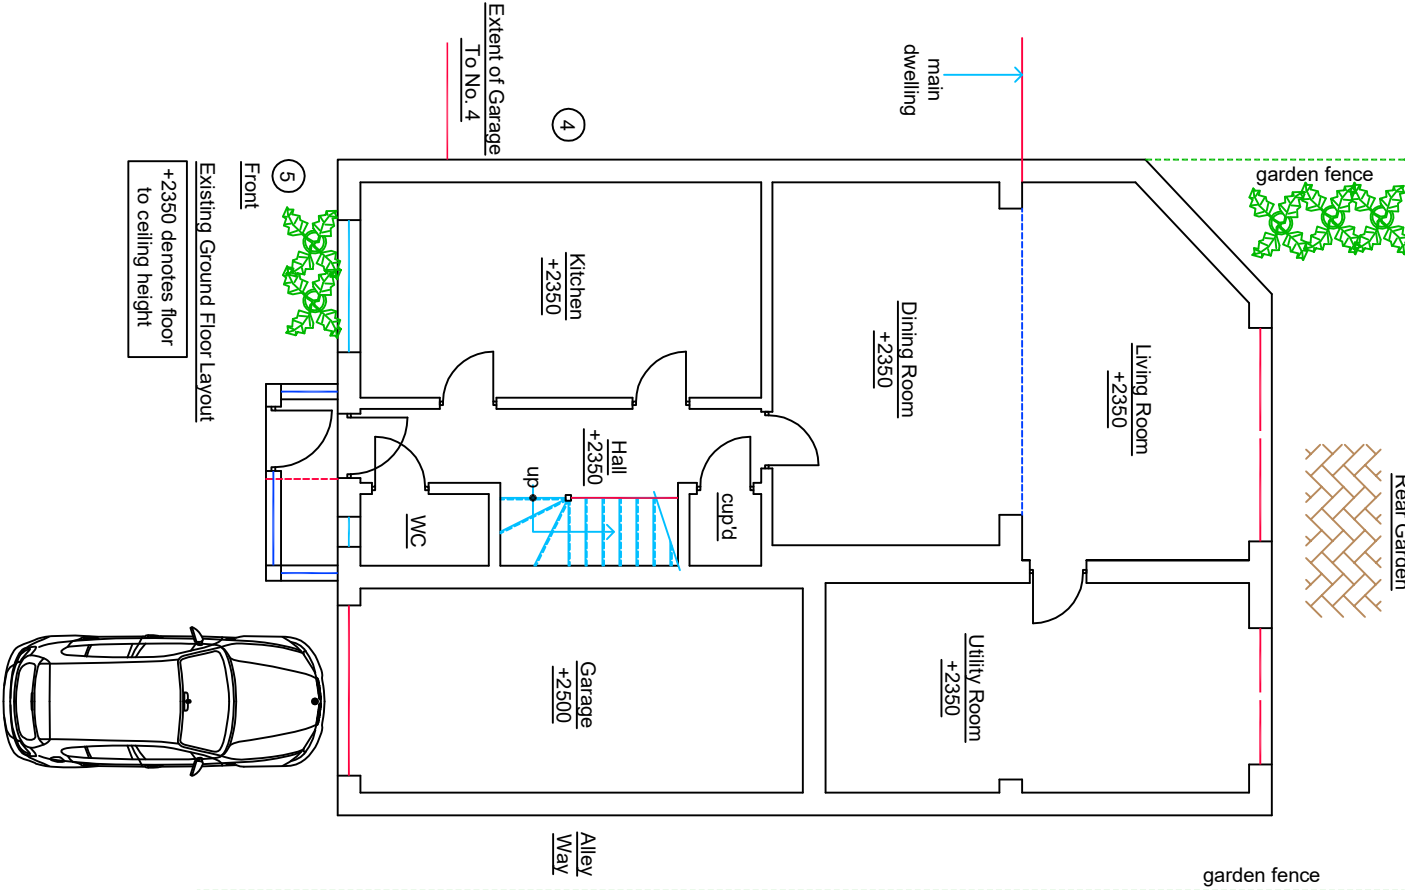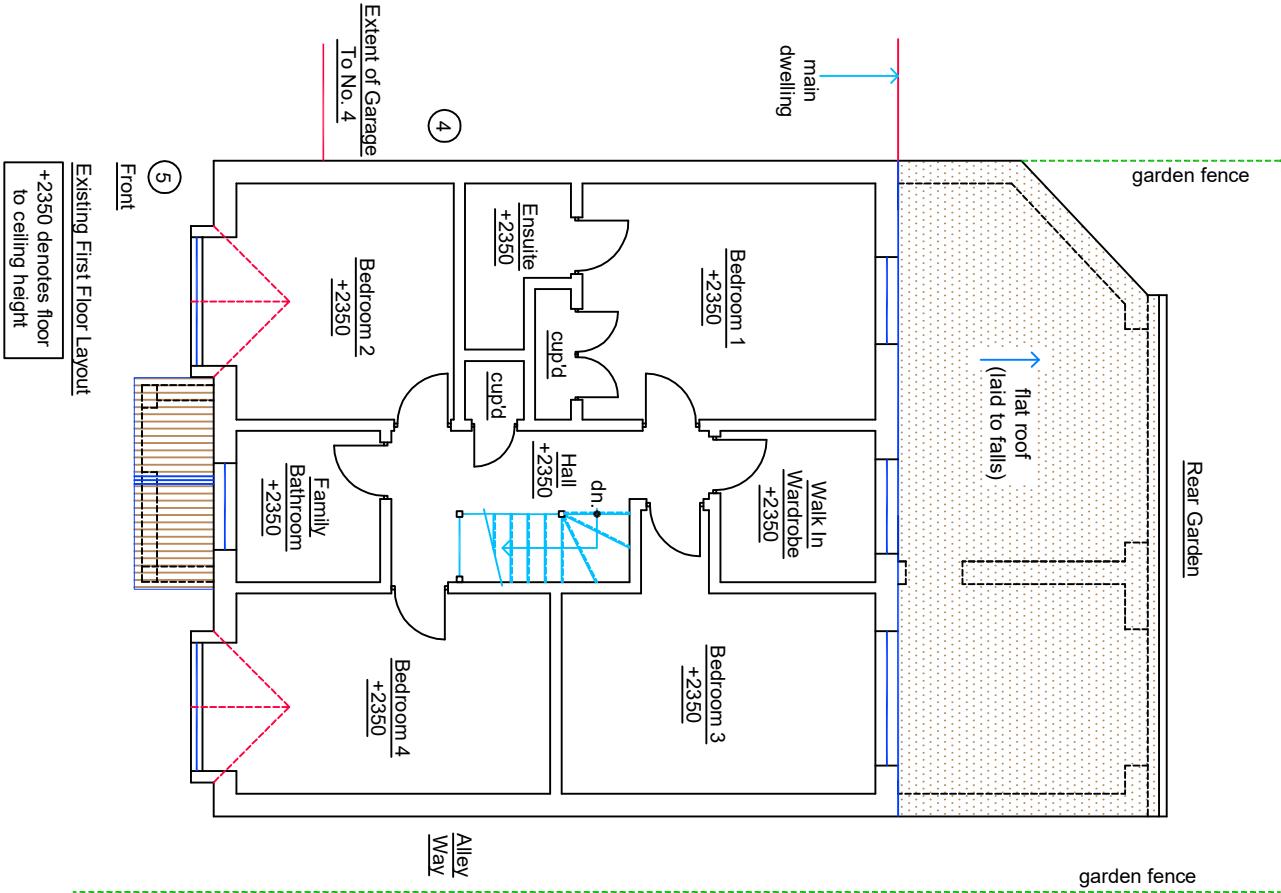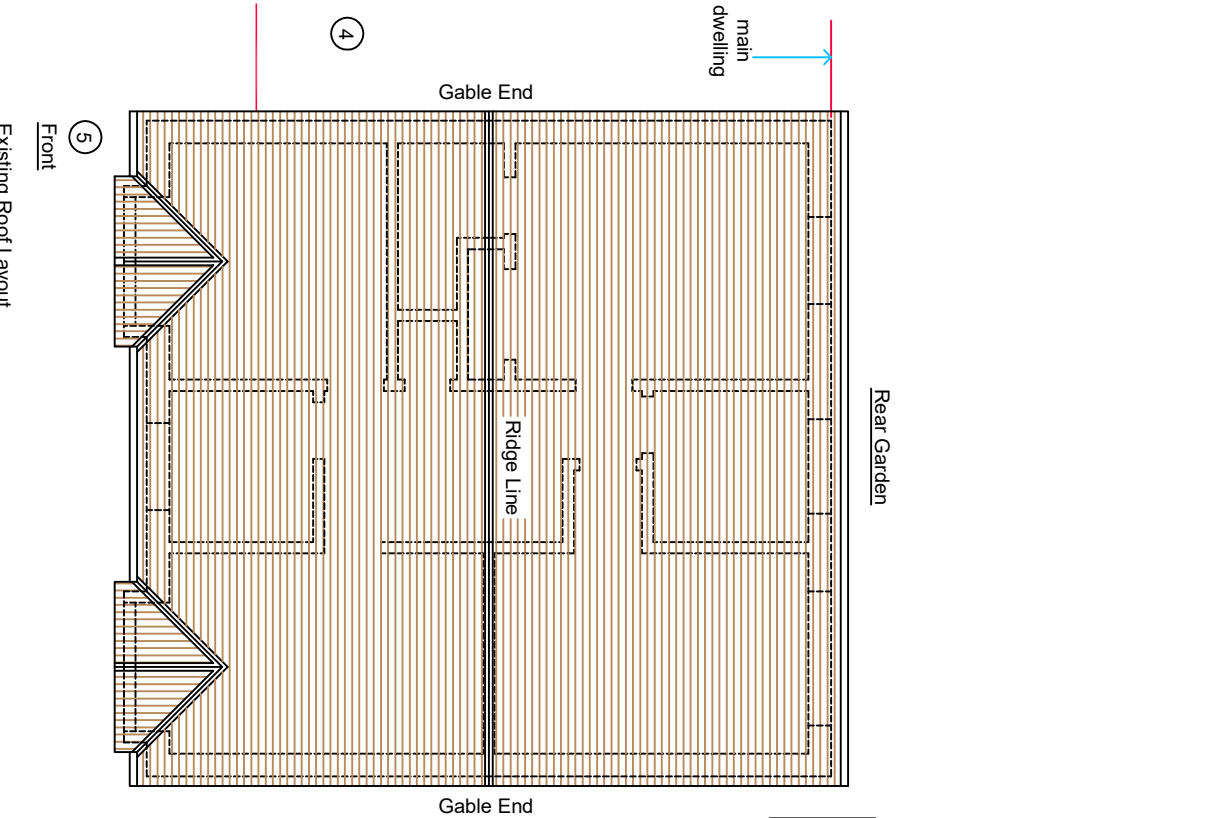

Non - Material Amendment Application

Planning Issue