

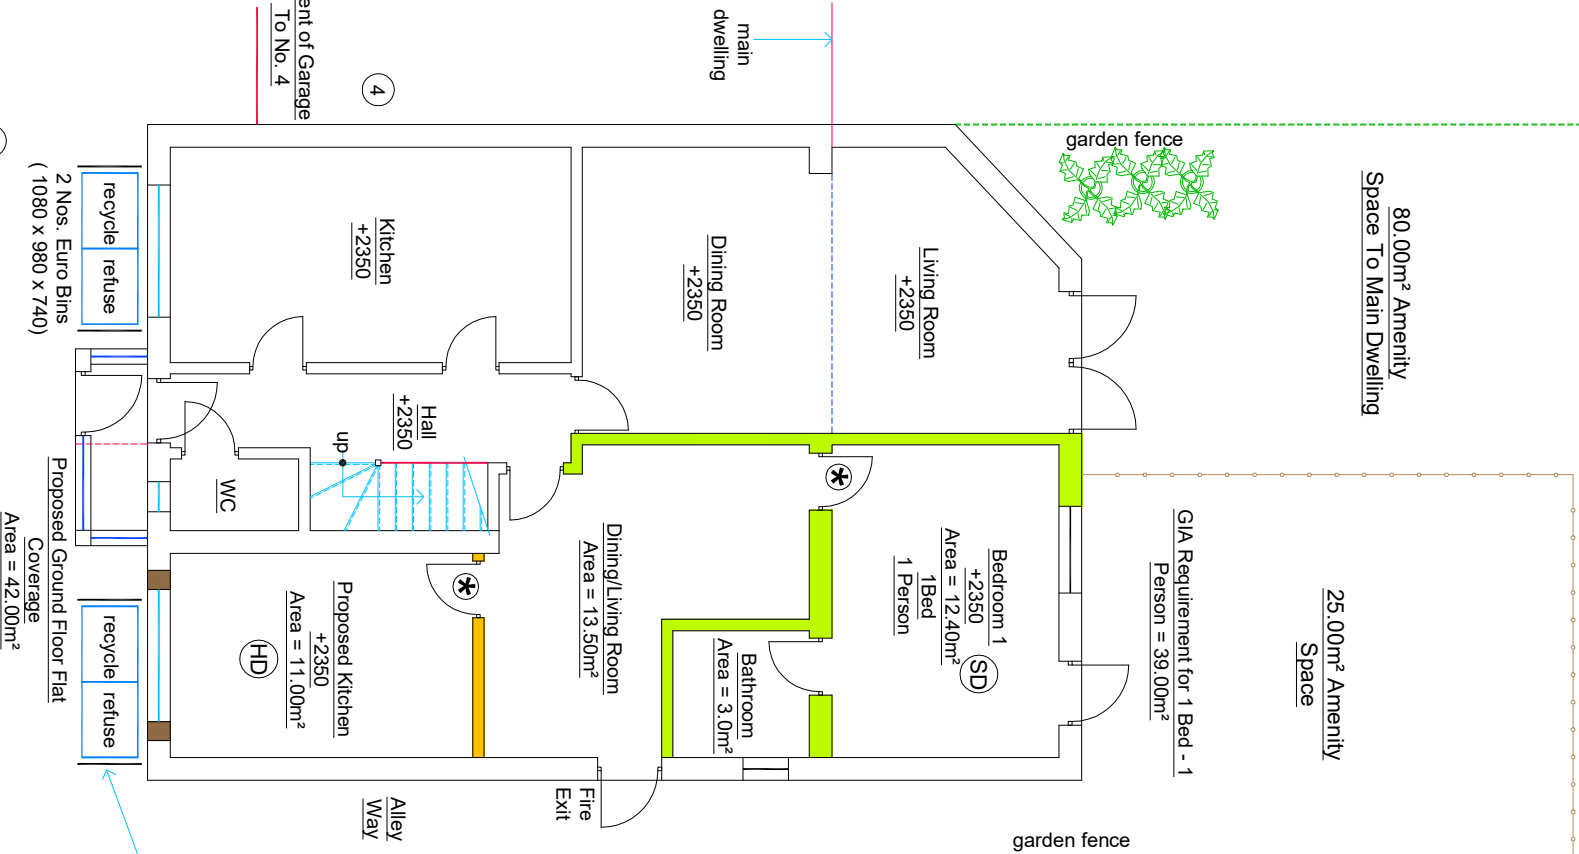


Total : 120.00 m<sup>2</sup> Of Garden Space

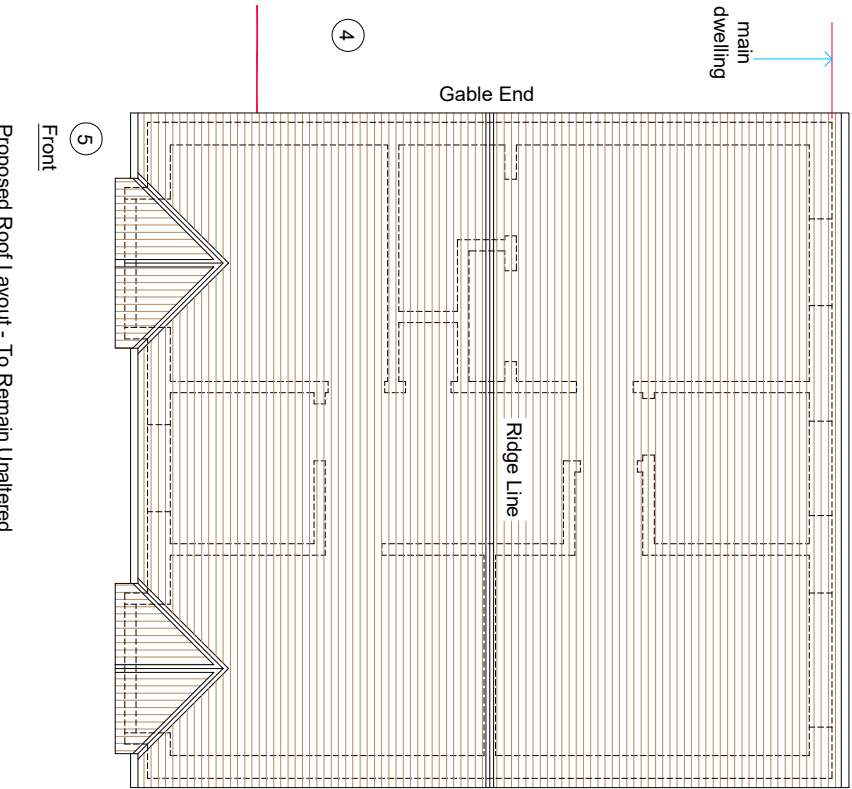

- FB denotes fire Blanket
- CO denotes CO detector
- CPL denotes control panel
- CP denotes call point
- FE denotes fire extinguisher
- FEX denotes fire exit
- EL denotes emergency light

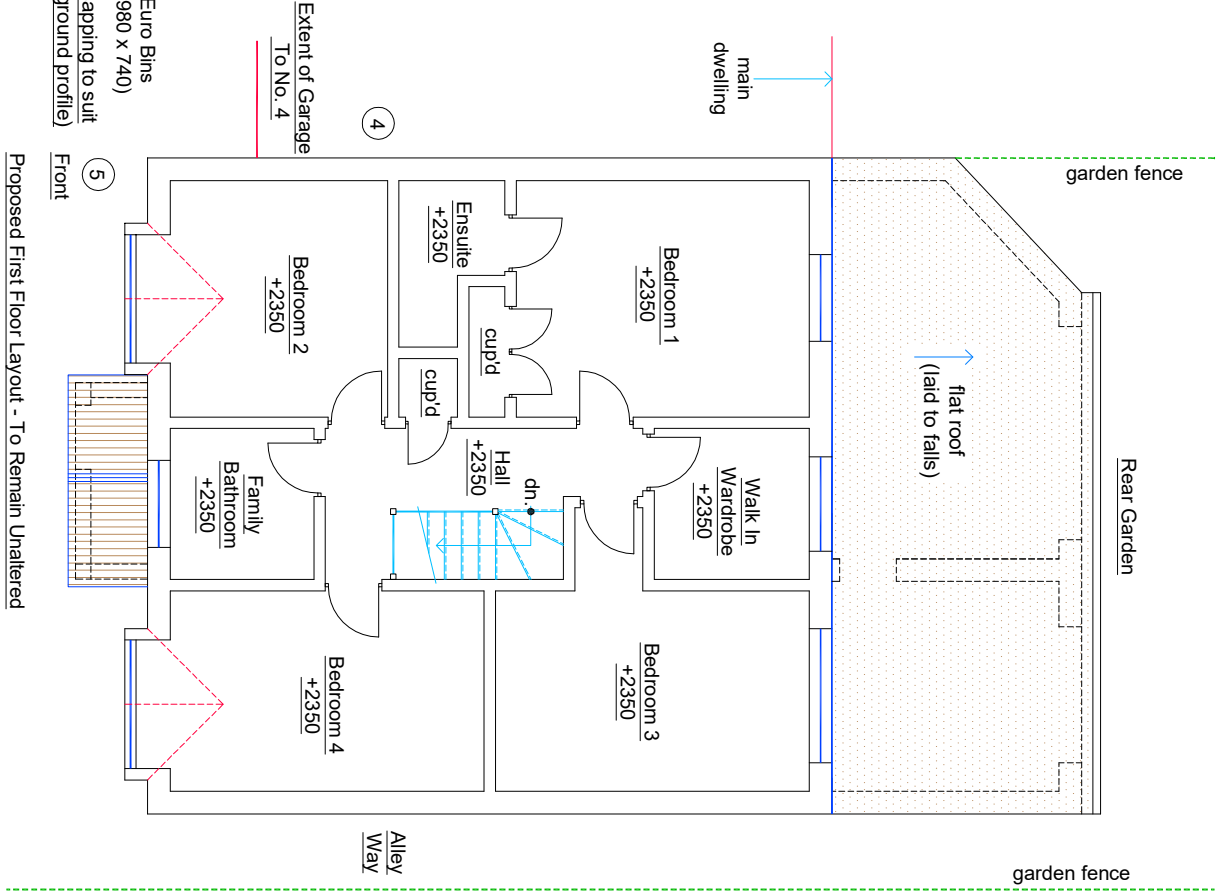

NOTES  
CONTRACTORS MUST VERIFY ALL DIMENSIONS ON SITE BEFORE COMMENCING ANY WORK ON-SITE DRAWINGS DO NOT SCALE FROM THIS DRAWING  
RS ATTRA COPYRIGHT

Notes:

1. All dimensions to be verified on site and any discrepancy reported to the client

2. This drawing to be read in conjunction with all relevant drawings


owners to serve party wall act notice on owners of adjacent property and obtain written agreement, prior to commencement of any works

client/builder to obtain all planning permission approvals from the relevant authority, commencement of building works prior to the planning & building control approvals is to client/builders own risk

all rainwater guttering, down pipes locations to be confirmed by architect & not to encroach neighbors property

client/builder to liaise with local water board for any new works on or within the public sewer or drain runs and obtain approval from the local authority prior to commencement of any works

| REV | AMENDMENT      | DATE     | CHNO |
|-----|----------------|----------|------|
| A   | Planning Issue | 01.03.22 | RS   |

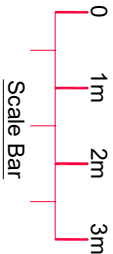

|               |                                                                            |
|---------------|----------------------------------------------------------------------------|
| CLIENT        | Mandeep Dhillon-Heer                                                       |
| PROJECT       | 5 Chirk Close<br>Hayes - Middlesex<br>UB4 9RD                              |
| DRAWING TITLE | Proposed Ground Floor Flat Conversion<br>Proposed Floor Layouts<br>Sheet 2 |

|                |               |          |          |
|----------------|---------------|----------|----------|
| SCALE          | DRAWN BY      | CHECKED  | DATE     |
| 1:50 @ A1      | RS            | RS       | 01.03.22 |
| 1:100 @ A3     |               |          |          |
| DRAWING NUMBER | 2021 -142- 02 | REVISION | A        |