


NOTES


CONTRACTORS MUST VERIFY ALL DIMENSIONS ON SITE BEFORE COMMENCING ANY WORK ON SHOP DRAWINGS
DO NOT SCALE FROM THIS DRAWING
RS ATPA COPYRIGHT

Notes:

1. All dimensions to be verified on site and any discrepancy reported to the client
2. This drawing to be read in conjunction with all relevant drawings

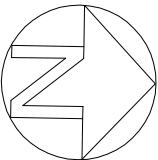

Orientation

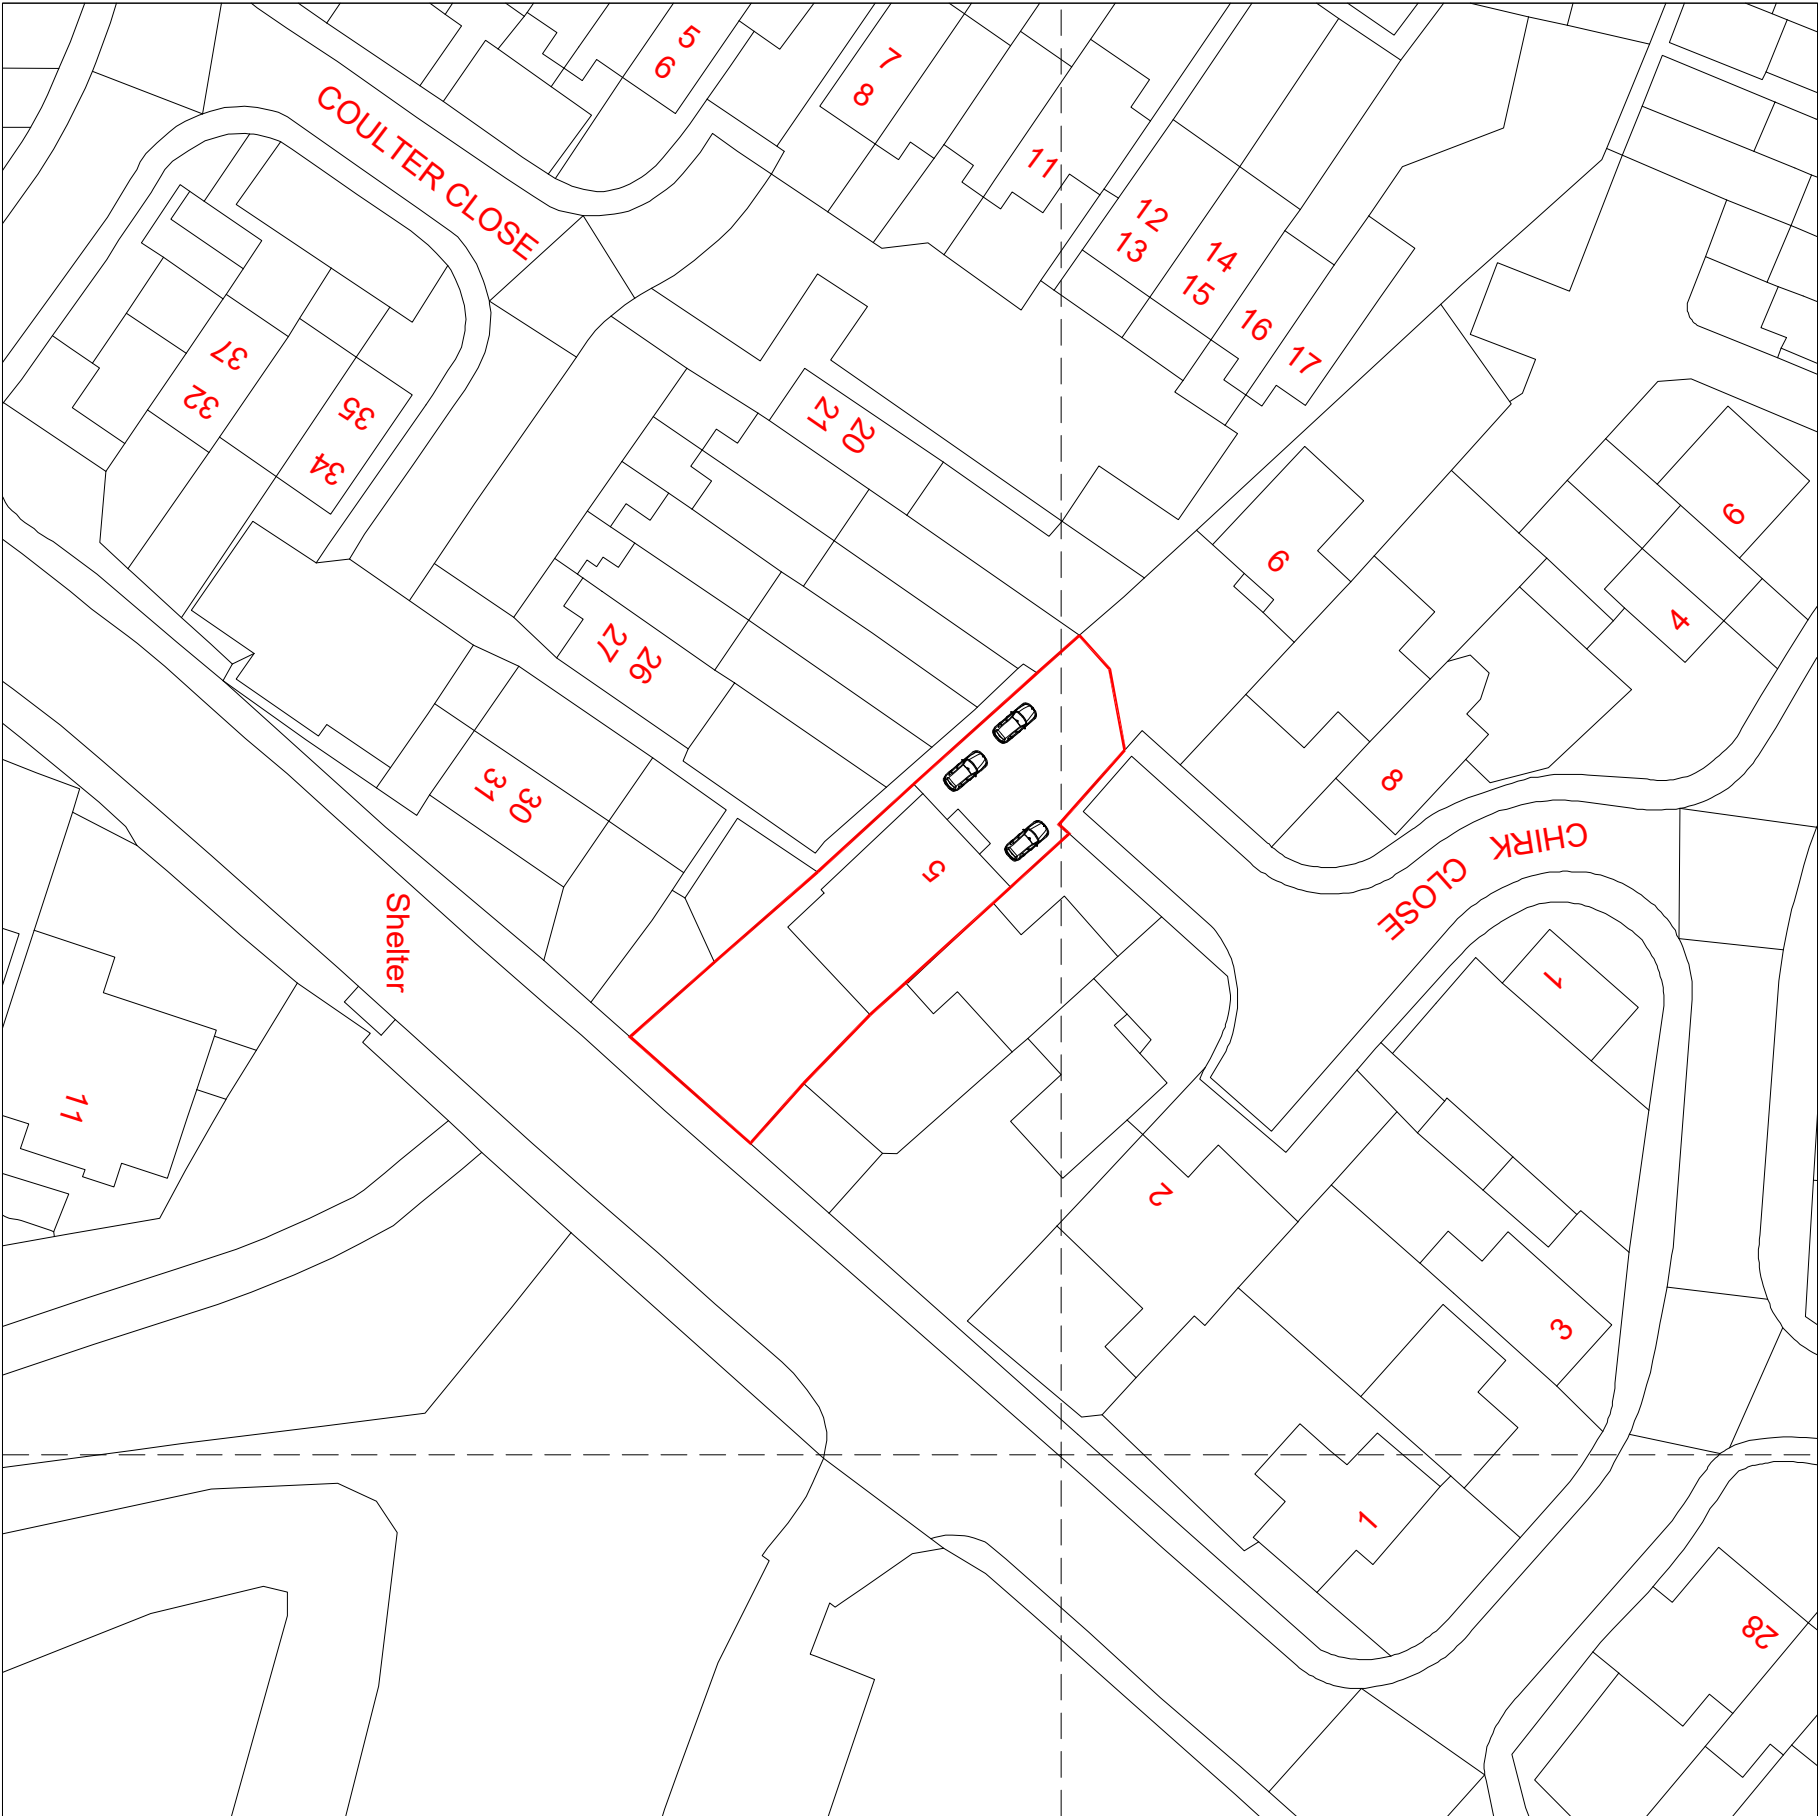

	A	Planning Issue	01.03.22	RS
REV	AMENDMENT	DATE	CHNO	

CLIENT	Mandeep Dhillon-Heer
PROJECT	5 Chirk Close Hayes - Middlesex UB4 9RD
DRAWING TITLE	Block Plan Sheet 5

SCALE	DRAWN BY	CHECKED	DATE
1:250 @ A1 1:500 @ A3	RS	RS	01.03.22

DRAWING STATUS

Planning Issue

DRAWING NUMBER	2021 -142- 05	REVISION	A
----------------	---------------	----------	---