
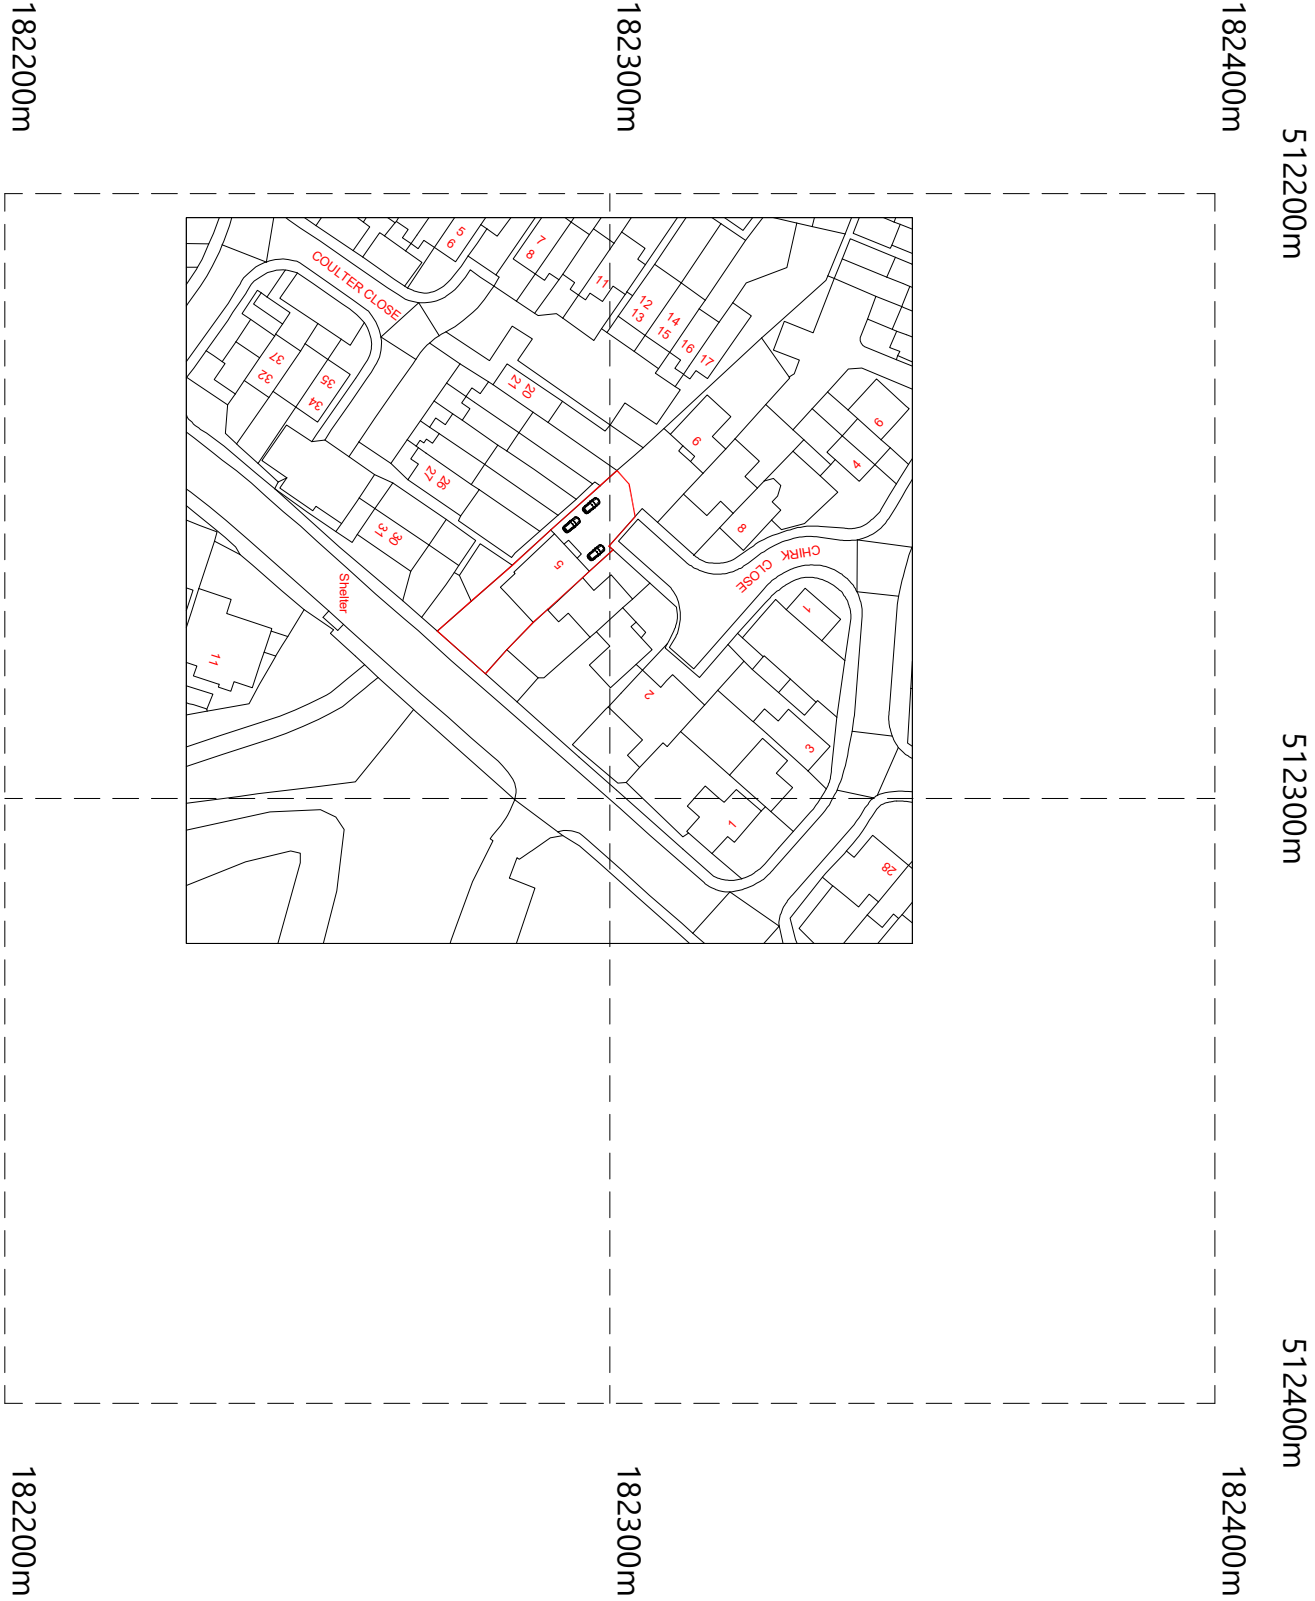


Notes:

1. All dimensions to be verified on site
and any discrepancy reported to the
client
2. This drawing to be read in conjunction
with all relevant drawings

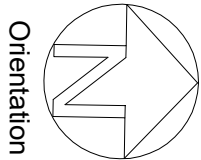

©Crown Copyright and database rights 2021 OS Licence no. 100025568

A	Planning Issue	01.03.22	RS
REV	AMENDMENT	DATE	CHNO

CLIENT

Mandeep Dhillon-Heer

PROJECT

5 Chirk Close
Hayes - Middlesex
UB4 9RD

DRAWING TITLE

Location Plan
Sheet 6

SCALE

1:625 @ A1
1:1250 @ A3

DRAWN BY

RS

CHECKED

RS

DATE

01.03.22

DRAWING NUMBER

2021 -142- 06

REVISION

A