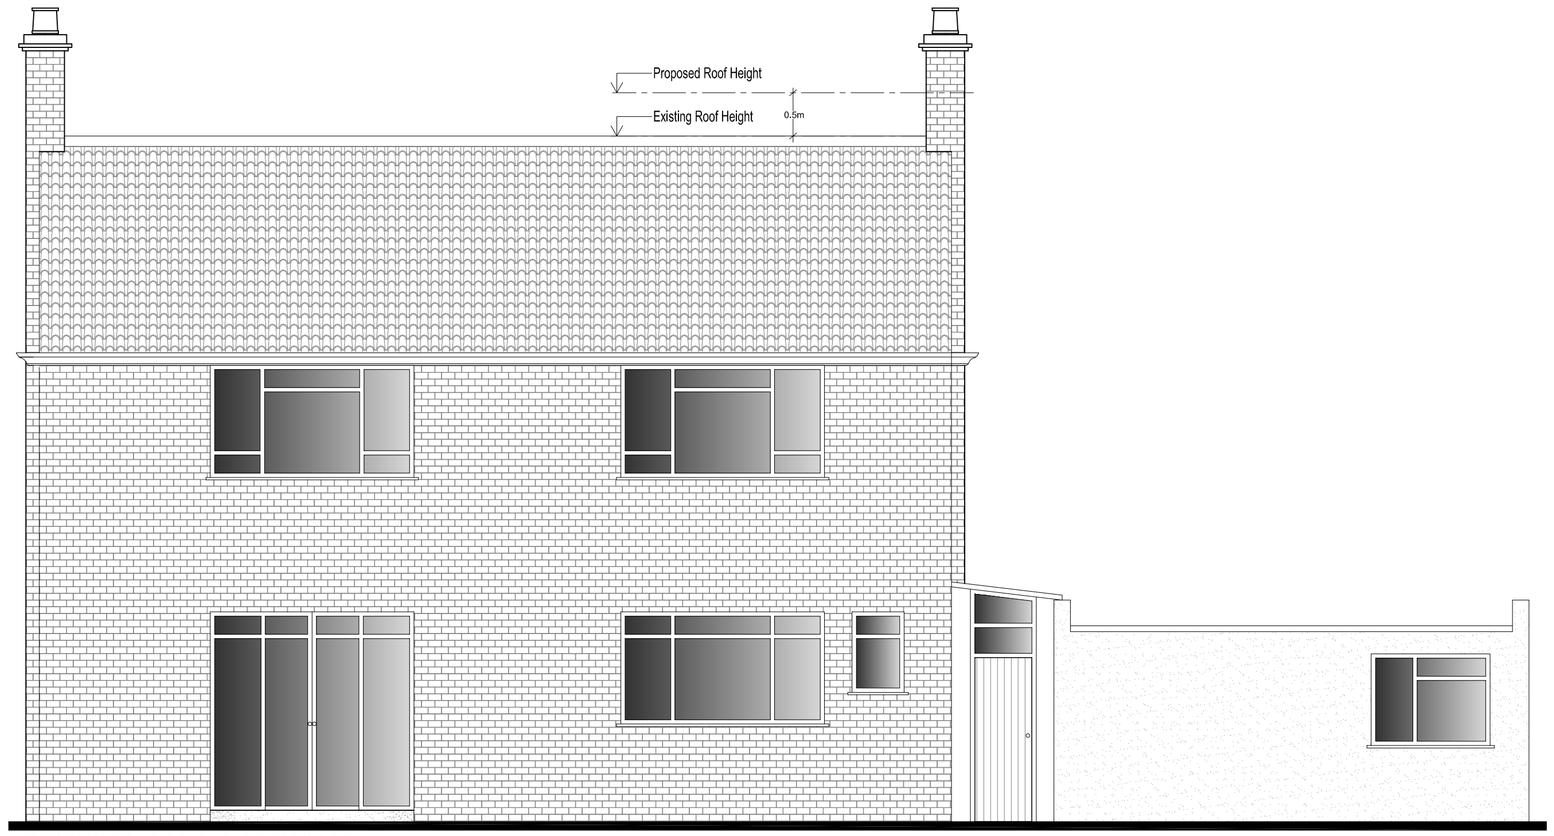

EXISTING REAR ELEVATION
SCALE 1:50@A1

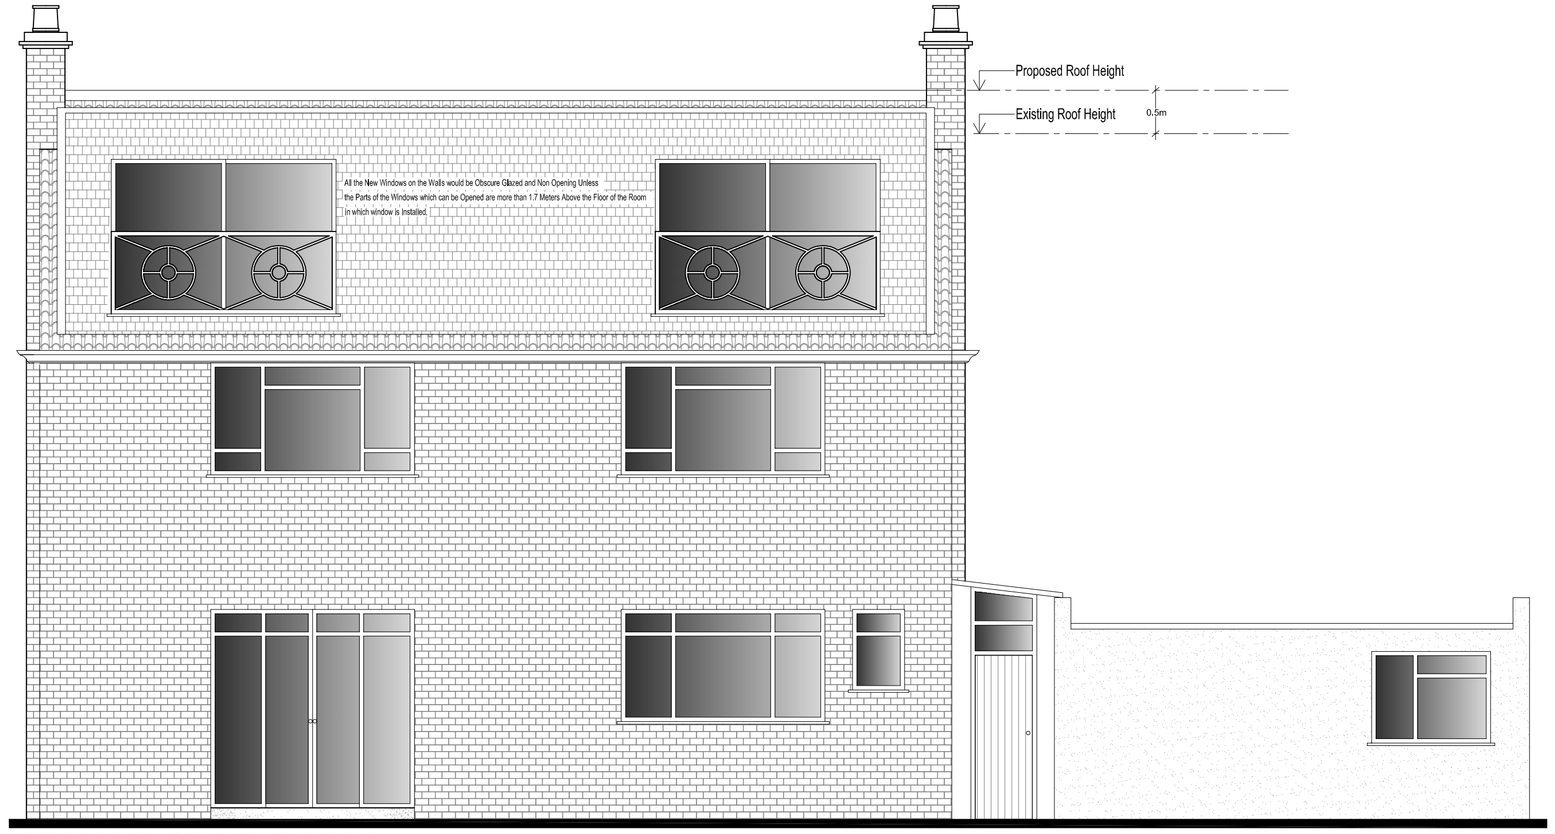

PROPOSED REAR ELEVATION
SCALE 1:50@A1

281

NOTES:

JOB
74 Hitherbroom Road UB3 3AE

TITLE
EXISTING & PROPOSED ELEVATIONS

DATE FEB 2026	DRAWN SMTN
SCALE 1:50 @ A1	CHECKED

STAGE
PLANNING

DRAWING NR
281/PP/009a

DOTS
Architectural Services Ltd
from survey to planning to construction