


PROPOSED ELEVATION - FRONT
(SCALE 1:100)


PROPOSED ELEVATION - SIDE I
(SCALE 1:100)

PROPOSED ELEVATION - REAR
(SCALE 1:100)


PROPOSED ELEVATION - SIDE II
(SCALE 1:100)

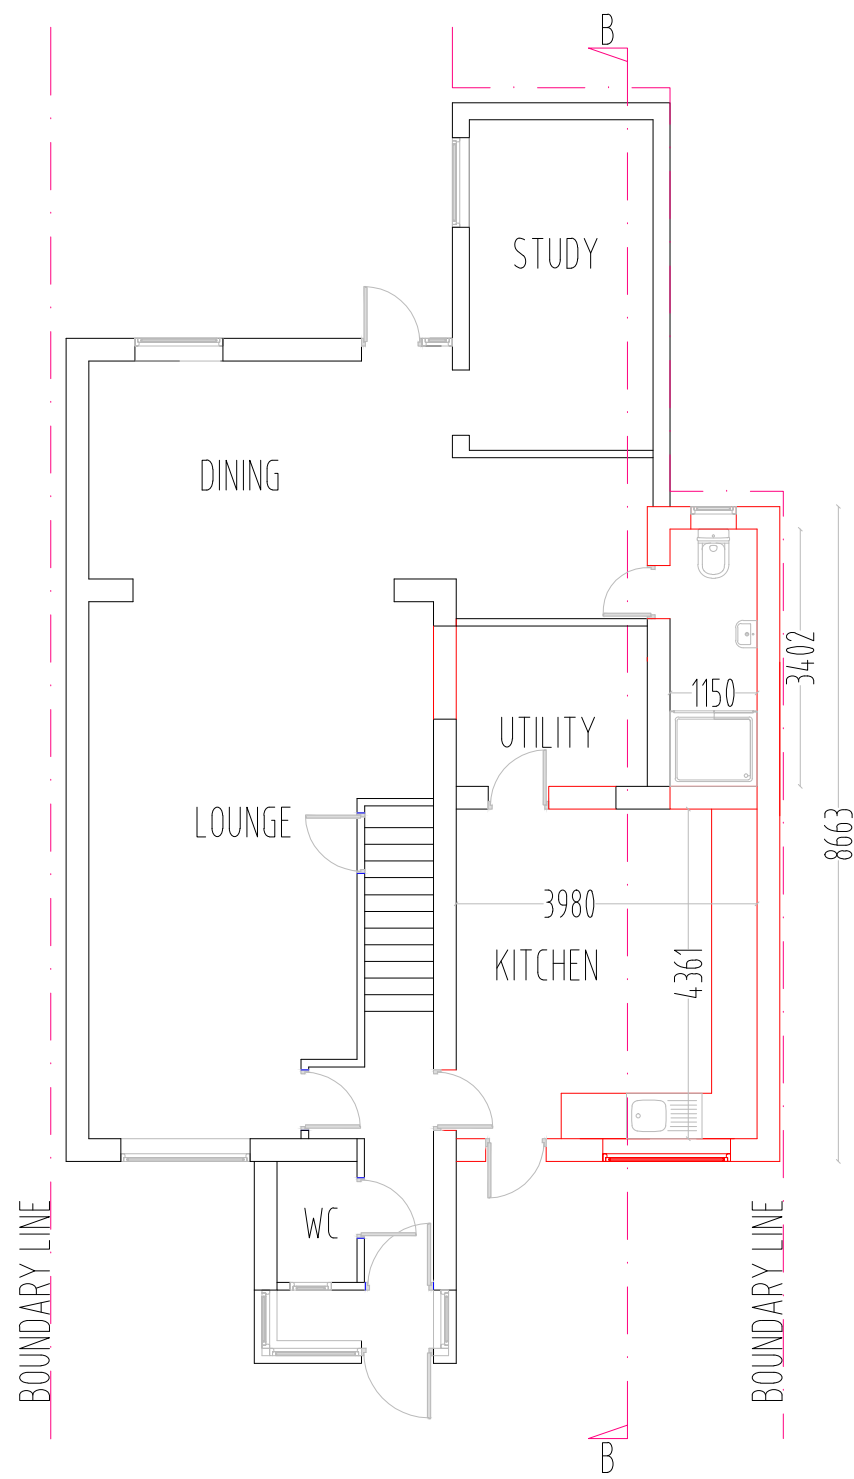


PROPOSED PLAN - GROUND FLOOR
(SCALE 1:100)

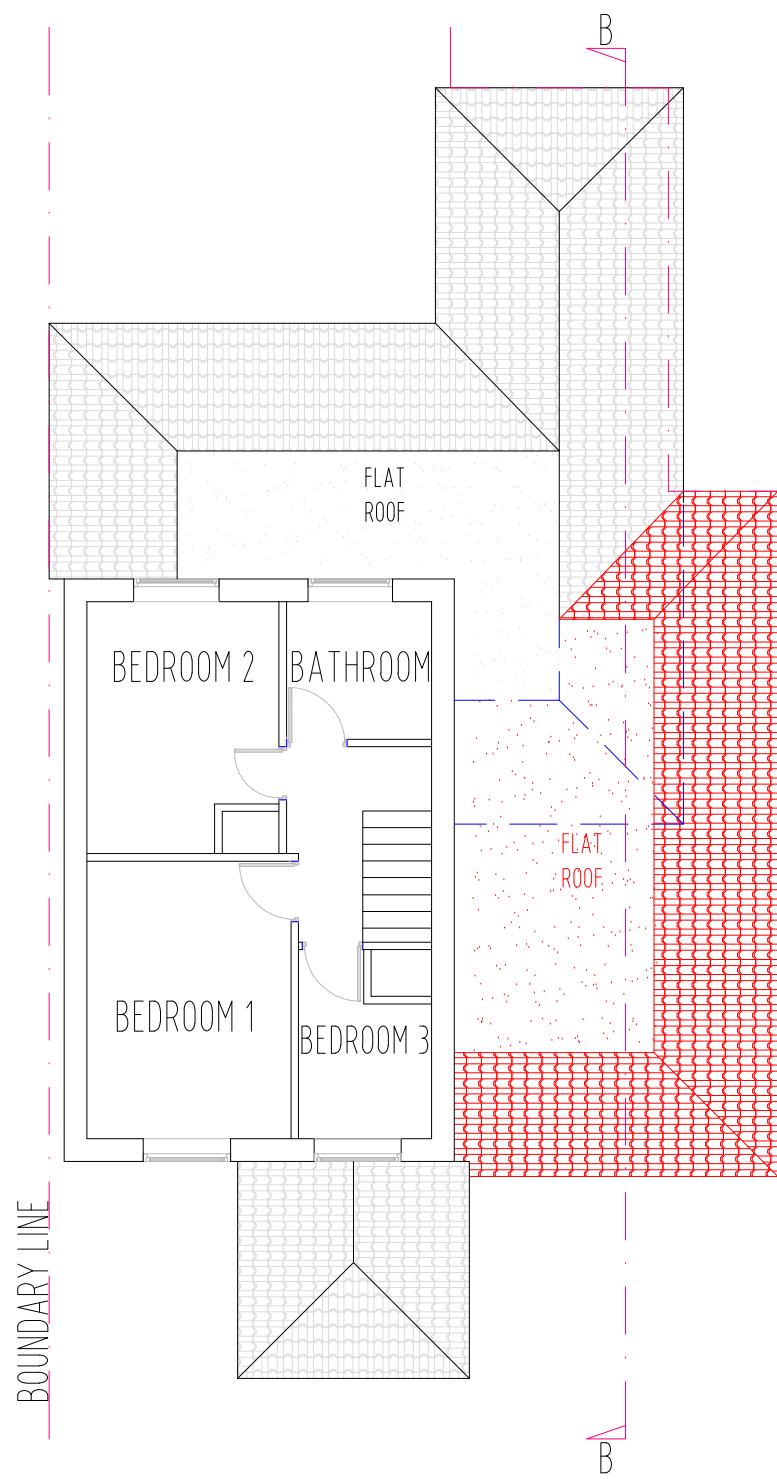

PROPOSED PLAN - FIRST FLOOR
(SCALE 1:100)

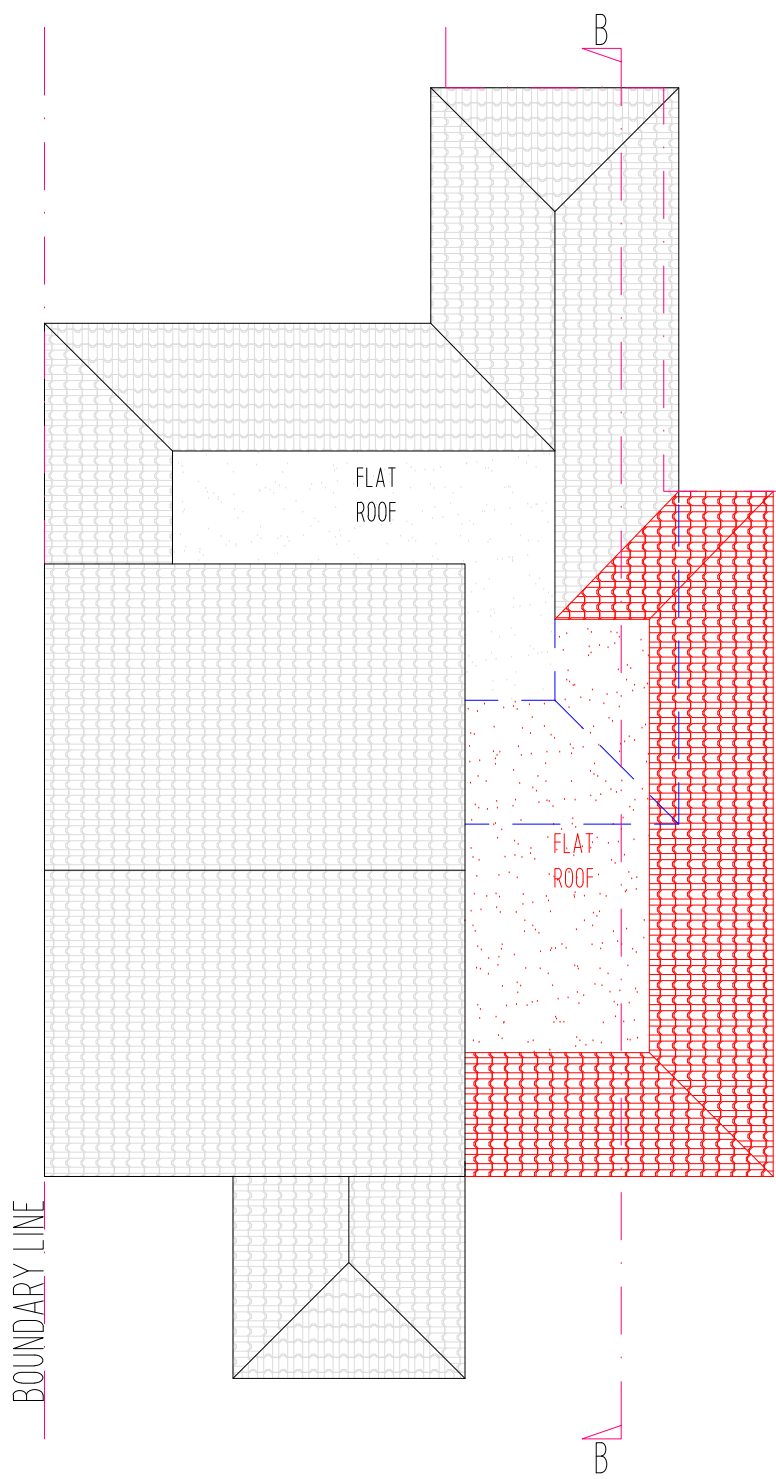

PROPOSED PLAN - FIRST FLOOR
(SCALE 1:100)

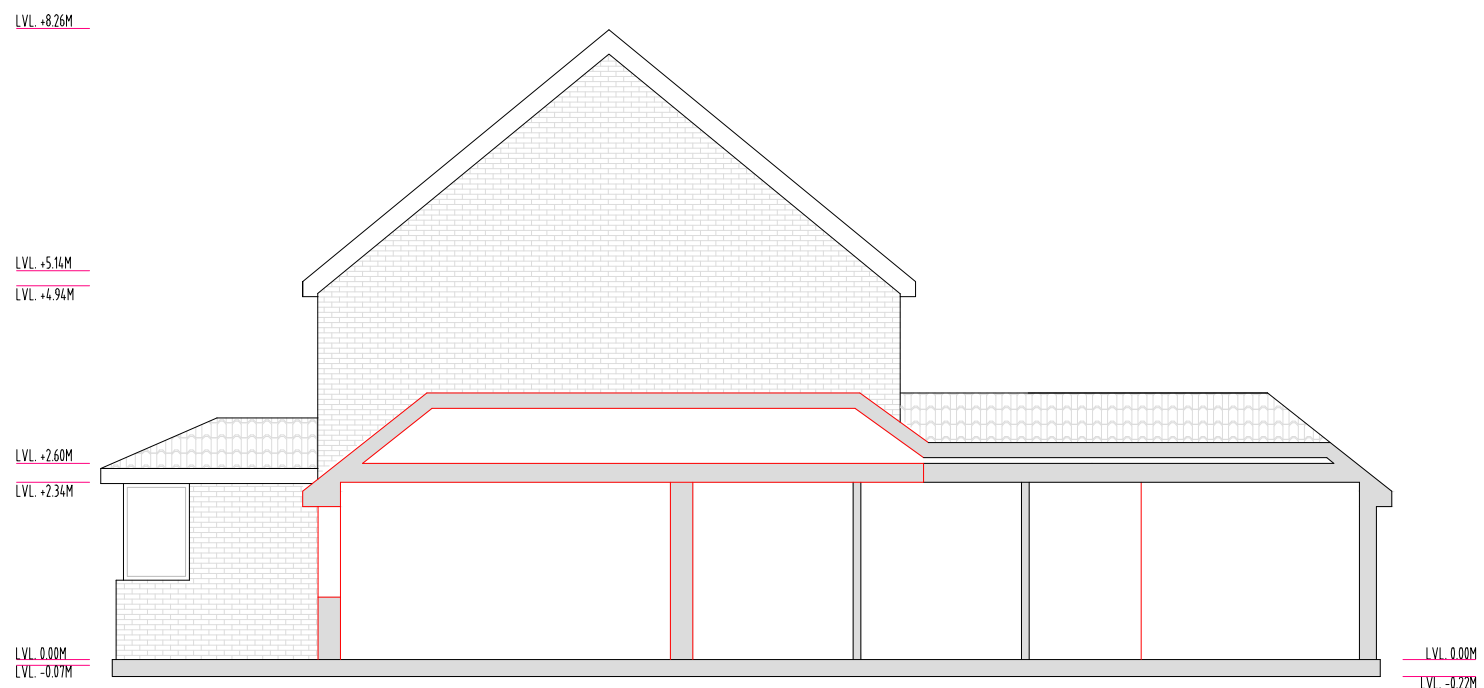

PROPOSED SECTION - B-B
(SCALE 1:100)

NOT APPROVED FOR CONSTRUCTION

All measurements to be checked on site and not scaled from this drawing.
Any discrepancies to be reported to The White House Design LTD.
Party wall (etc) act 1997 to be agreed with adjoining neighbours prior to commencing.
All works to the satisfaction of local authority inspector.
No deviation from these drawing what so ever, unless agreed in writing withThe White House Design LTD.

DESCRIPTION
SINGLE STOREY SIDE EXTENSION

THE WHITE HOUSE DESIGN LTD
CONSULTING CIVIL AND STRUCTURAL ENGINEERS
7 PROGRESS BUSINESS CENTRE
WHITTLE PARKWAY SLOUGH BERKSHIRE SL1 6DQ
TEL: 01628 660 444
FAX: 01628 660 555

SITE ADDRESS:
2 DUNSMORE CLOSE
HAYES
MIDDLESEX
UB4 9RJ

REVISIONS	1	20/07/2018	PLANNING AMENDMENTS
	2	31/07/2018	LABELS AMENDMENTS
DATE: 20-07-2018			DRAWN BY:MG
SCALE: 1:100 @ A1			CHECKED BY:
DRAWING TITLE: PLANNING			DRAWING NUMBER:MG/2/2018/B