


Trees	Height	Pot Size	Spec	Density	Number
Liquidambar styraciflau 'Gum Ball'	200cm				4
Topiary Boxhead Hornbeam Trees	200cm				22
Ferns					
Asplenium scolopendrium		5-7.5L	Full Pot	5/m2	6
Polystichum aculeatum		5-7.5L	Full Pot	5/m2	4
Matteuccia struthiopteris					8
Herbaceous					
Bergenia cordifolia 'Purpurea'		3L	Full Pot	5/m2	6
Helleborus orientalis		3L			12
Bulbs					
Hyacinthoides non-scripta			Plant in groups of 3-5		12
Galanthus nivalis			Plant in groups of 3-5		8
Allium caeruleum			Plant in groups of 3-5		8
Shrubs					
Hydrangea macrophylla 'Hydrangea'	40-60cm	3L	Branched :3 brks 2/m2		6
Hydrangea scandens	40-60cm	3L	Branched :3 brks 2/m3		6
Ceanothus 'Gloire de Versailles'	40-60cm	3L	Branched :3 brks :C		5
Hebe 'Midsummer Beauty'	40-60cm	3L	Branched :3 brks 2/m4		5
Perennial					
Hyacinth 'Gypsy Queen'		2L			8
Hyacinth 'Midnight Mystic'		2L			12
Cistus corbariensis		3L			5
Juniperus conferta		2L			5
Weigela florida 'Folius Purpureis'		2L			5

- All native species should be of local stock. Native trees and shrubs certified as British Native plant stock.
- All planting stock should comply with the Horticultural Trade Association National Plant Specification.
- All planting preparation, handling, planting and maintenance should be in accordance with CPSE Code for Handling and Establishing plants.
- All trees and shrubs to comply with BS 3936 Part 1 1992, plantmtd to BS 4043:1989 and BS 4428:1989.
all works generally, to comply with the written Soft Landscape Specification.
-Imported topsoil shall be a minimum specification to current British Standard Multi-purpose grade from an approved source in accordance to the above specification.
-All existing/proposed hedge and native planting shall be mulched with 75mm of medium textured decorative grade natural pine bark.

Proposed specimen shrub planting to receive short angular staking on half standards with expandable tree ties. Irrigation tubing to root system of specimens if required.

Proposed hedge planting to be planted in a single row at 300mm centres

All Services to remain as existing.
All Levels to remain as existing.

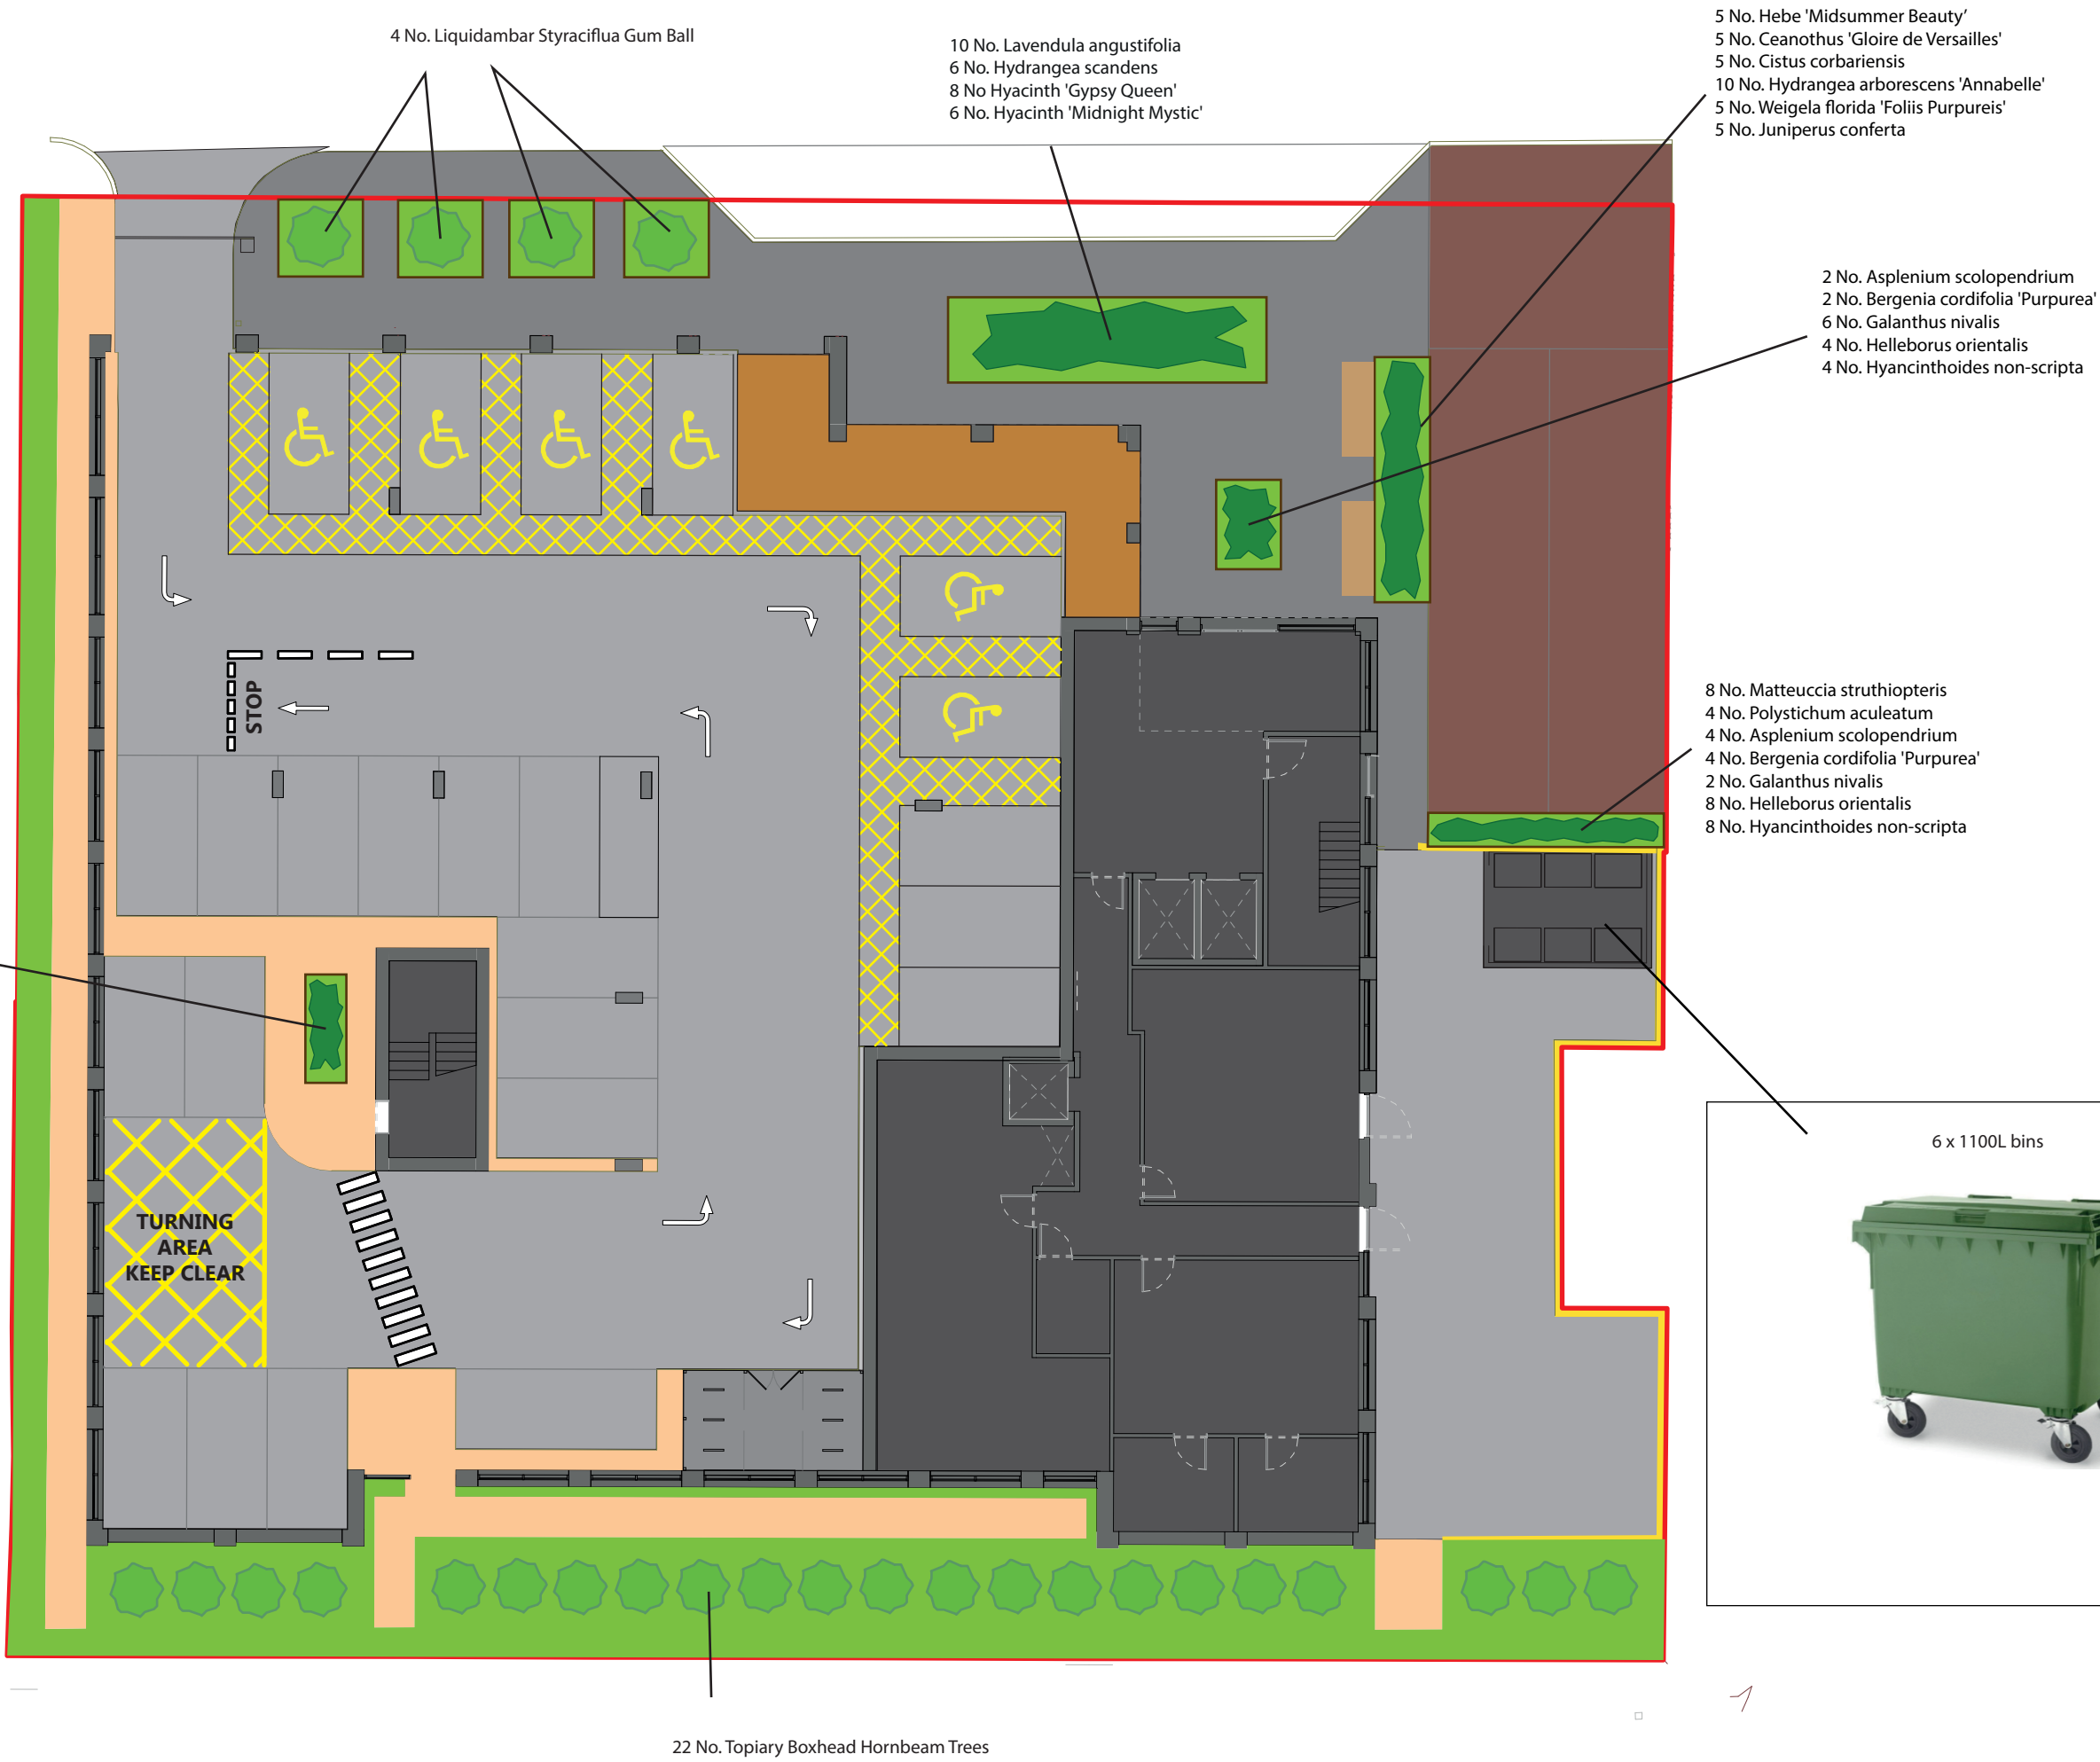

KEY

- Proposed grass areas to receive good quality amenity grass turf laid in line with good horticultural practices. Proposed grassland areas, to be seeded with Mead2 Acid Soil Wildflower seed mix and sown at 4g/m2.
- Marshalls - Driveline Priora Permeable Block Paving
- Paving type to be concrete block pavers in plain size (240x160mm). Allow for 80mm depth. Colour and finish: Granite aggregate Bond pattern: Single paver row.
- Woodstone paving Size (900 x 226mm)&(675 x 226mm) Colour: Coppice brown
- Cropped Porphyry Colour: Imperial size: (100 x 100 mm)
- Proposed tarmac
- Larch Lap fencing
- Proposed Tree
- Proposed Shrub/Fer/Bulb

No External Lighting

LANDSCAPE

PLAN

Scale
1:100

Sleeper



5 ft Wooden bench



Tree Planter
2m x 2m x 1.2m

