


Entrance area

Small planting species grown in contemporary and attractive planters, with the seating spaces within the trees.

Indicative images of planting and seating furniture below.

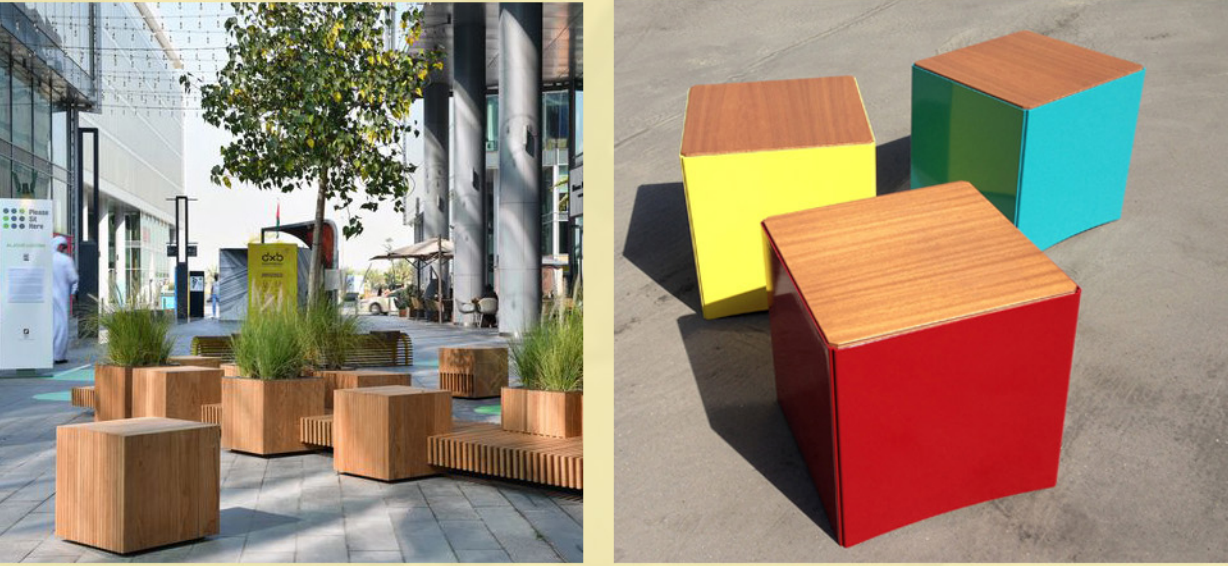

Planting palette



Small-scale trees with all year interest.

Green roof

Proposed Biodiverse green roof, including wooden logs and bee hotels for added biodiversity value within the trees.

Indicative images



Opportunities

Strengthen the green infrastructure along Bath road by increasing the biodiversity value of the site

Specify a diverse planting palette, including grasses and herbaceous plants

Enhance aesthetic value along Bath road, by proposing a contemporary landscape feature that complements the proposed building and embellishes the wider streetscape

Constraints

The close proximity to the airport limits the planting palette to non-berry species, to prevent the attraction of birds. Alternative biodiversity enhancements to consider such as wildflower green roof

Site is limited to new green areas at the ground level. Alternatively green walls and roofs can not only increase the overall green area but also add interest to the scheme

Legend

- Living wall supported on steel framing, along west and south facade, at the ground level height
 - Tree line along south boundary
 - Trees in planters and seating areas
 - Hedge planting in planters, to separate atrium, parking and operative areas
 - Wildflower green roof
 - Sorrounding green infrastructure
 - Building
 - Hotel atrium
 - Parking
 - Paths
- MAKE FONT WHITE & PLACE BOTTOM LEFT
(DON'T CHANGE FONT SIZE)
Sampled By Google Earth
Accessed 01 January 2020

South Boundary

Living green panels to add aesthetic interest and complement architectural facade.

Columnar tree species and understory planting to enhance biodiversity and add a contemporary look to the street frontage.

Indicative elevation of proposed design.



Betula albosinensis 'Fascination'



Hebe 'Midsummer Beauty'



Stipa tenuissima 'Pony Tails'



Chamaecyparis lawsoniana 'Ellwoodii'

Hilton Hotel
Bath Road, Heathrow
Landscape Strategy

Rev	Date	Details	Drawn



ACD
ENVIRONMENTAL

HEAD OFFICE
Rodbourne Rail Business Centre, Grange Lane,
Malmesbury, SN16 0ES
Tel: 01666 825646

The Old Mill, Fry's Yard, Bridge Street,
Godalming, GU7 1HP
Tel: 01483 425714

Crescent House, Yonge Close,
Eastleigh, SO50 9SX
Tel: 02382 026300

email: mail@acdenv.co.uk
www.acdenvironmental.co.uk

scheme: Hilton Hotel
Heathrow

client: Acre Hotels LTD

drawing: Landscape Strategy

date: April 2022

scale: 1:100@A1

drawing no: PRI23763 10

drawn: AC

checked: JC

Copyright of ACD Environmental Ltd. All rights described in
Chapter IV of the Copyright, Designs and Patents Act 1988
have been generally asserted. 2011. Copyright of this plan
remains with ACD until all fees have been paid in full.