Ica Architects Ltd.
registered in Scotland company no 267727

Do not scale from this drawing. If in doubt, ask. This drawing is the property of Ica and must not be copied, reproduced or disclosed without written permission. Plant room illustrated LH 21.01.19

| revisions // | by // | date // |
|---|---|---|
| A | CAD | 11.04.22 |
| Revised to suit planning comments. | | |

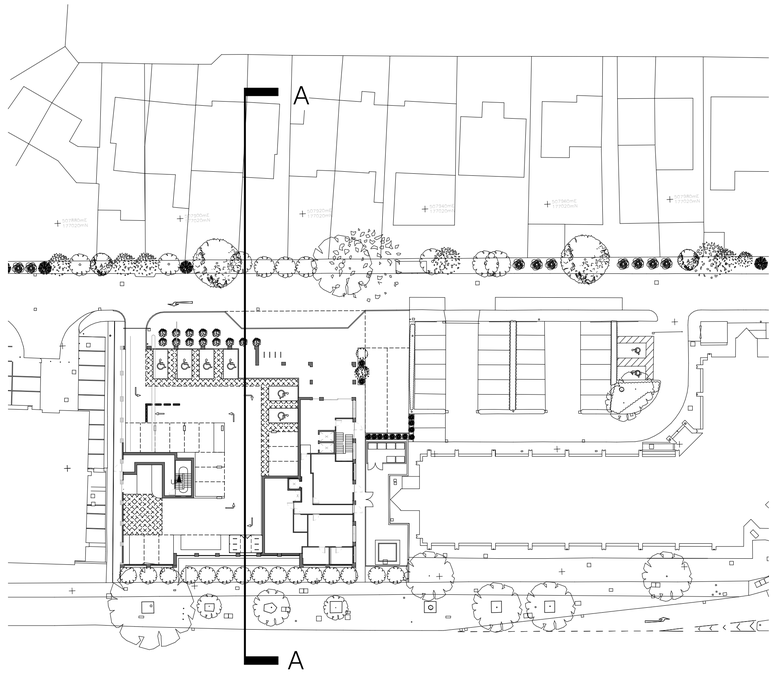


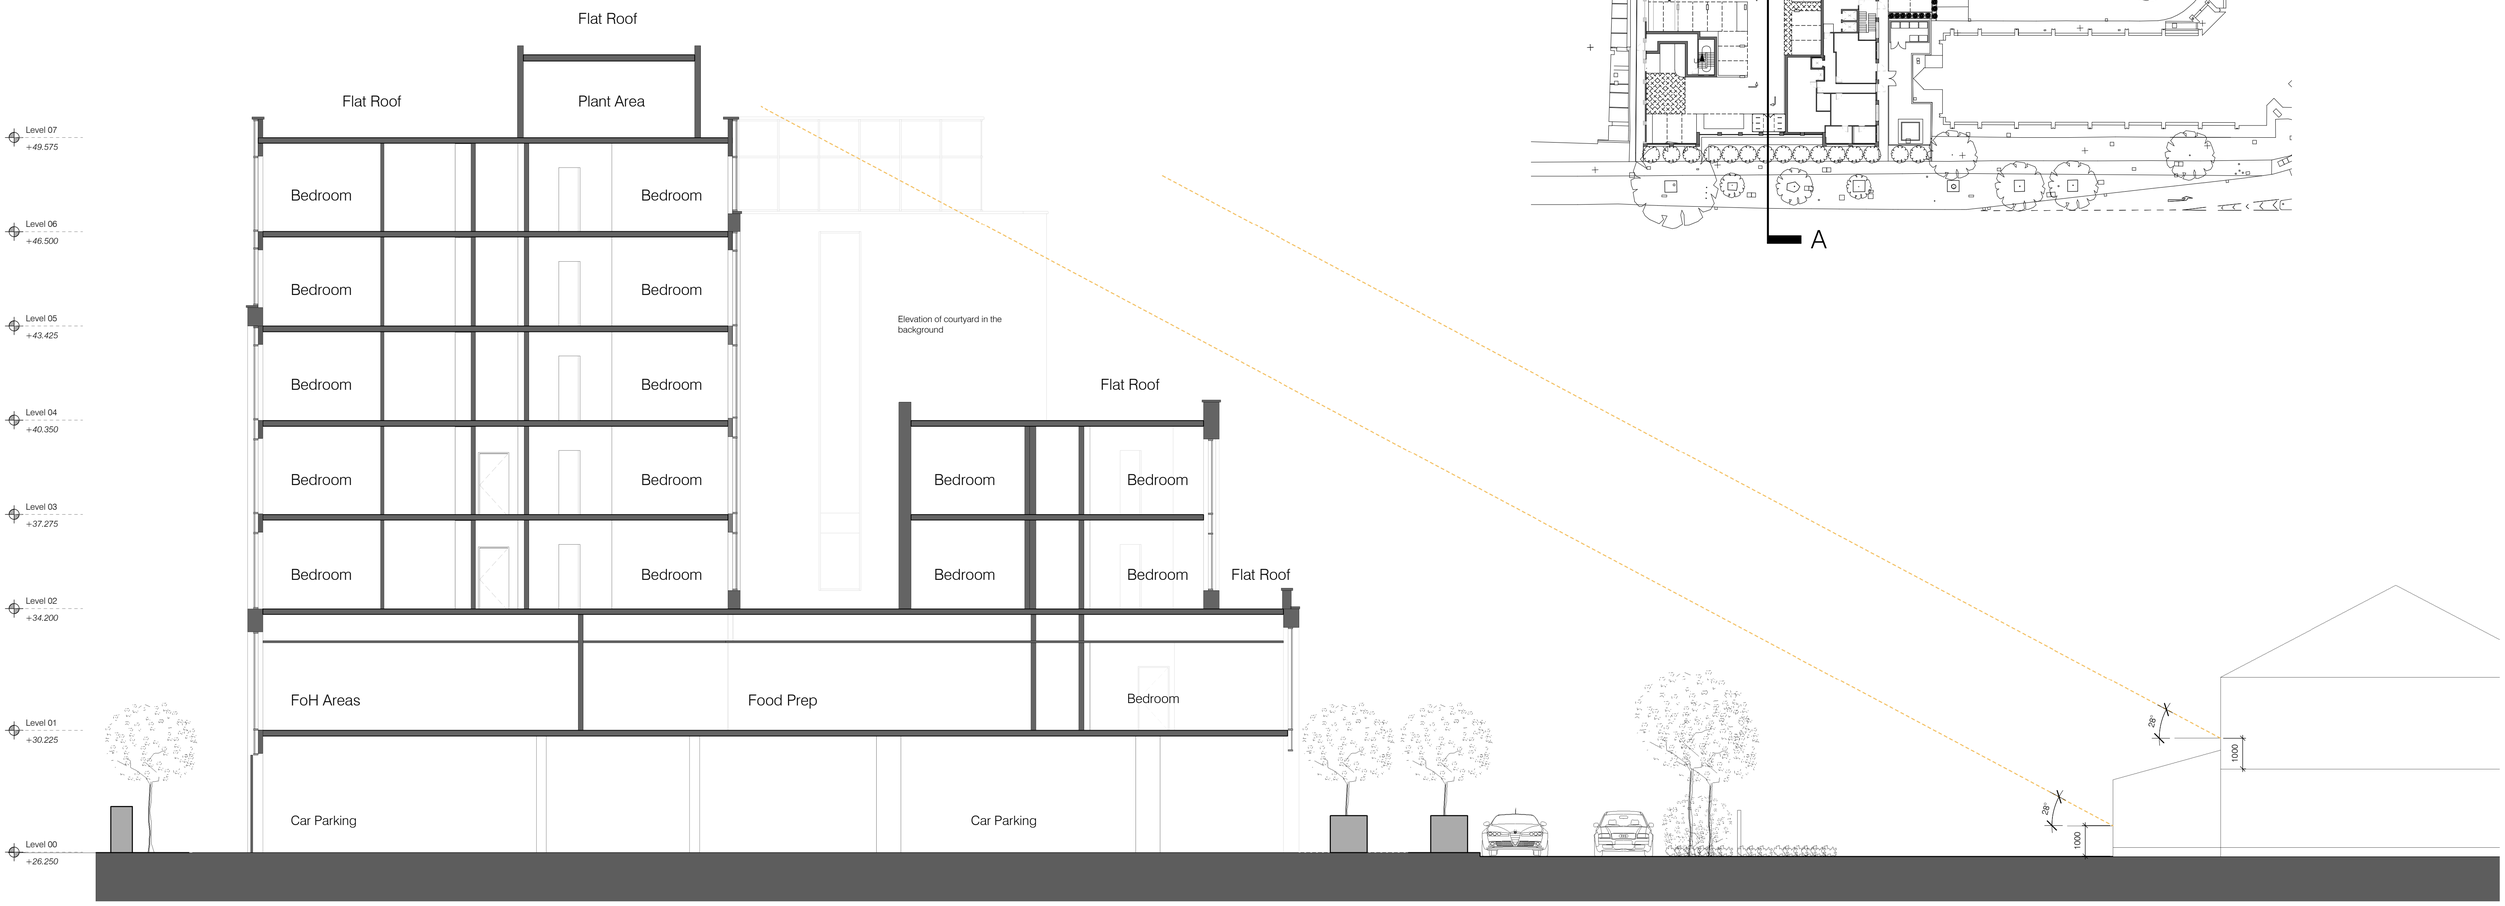


## SECTION AA

Scale: 1 : 100

Merchant Exchange
20 Bell Street
Glasgow
G1 1LG

+44(0)141 552 2194
weaarica.com

project title //
Proposed Hampton by Hilton
Bath Road, Heathrow

drawing title //
Section AA

issue stage //
PLANNING ISSUE

| date // | drawn // | scale @ A1 // |
|---|---|---|
| Jun 2021 | CAD | 1:100 |

| project // | dwg number // | revision // |
|---|---|---|
| 1056 | PL(00)010 | A |

0 1 2 3 4 5 m
Scale Bar

Scale: 1 : 100