
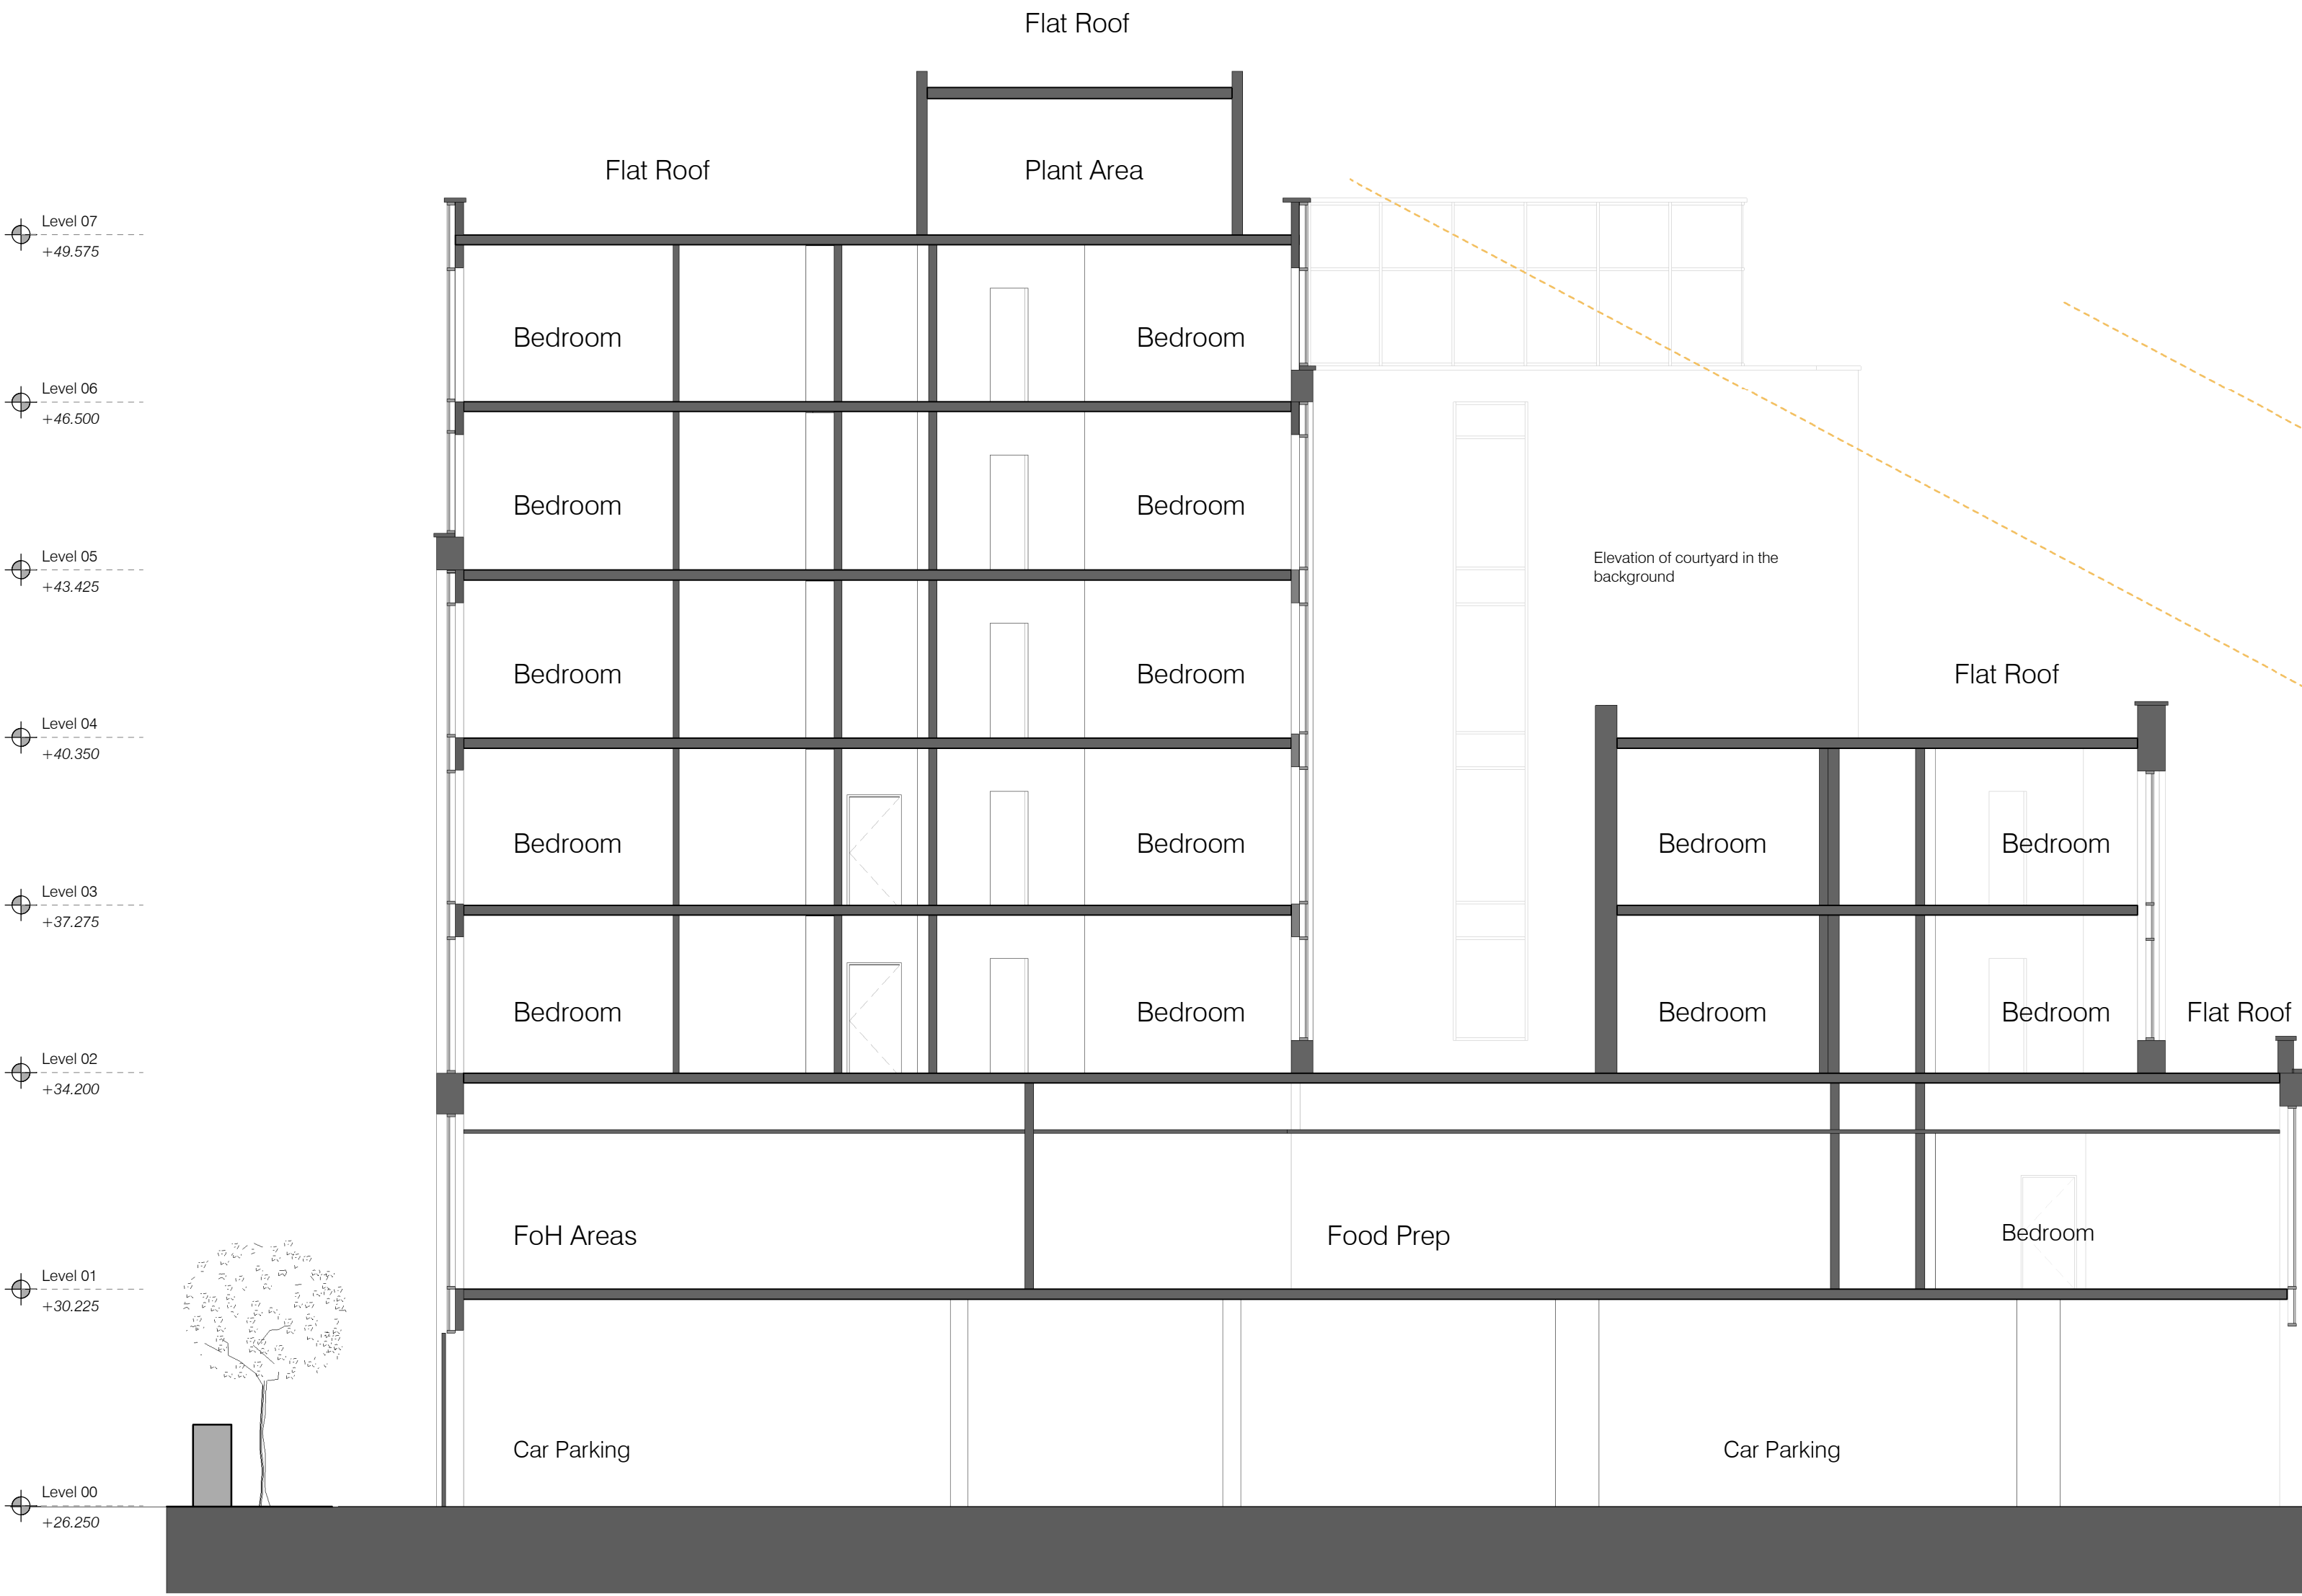


revisions //	by //	date //
A	CAD	11.04.22
Revised to suit planning comments.		
B	BC	06.10.22
Planning Updates		

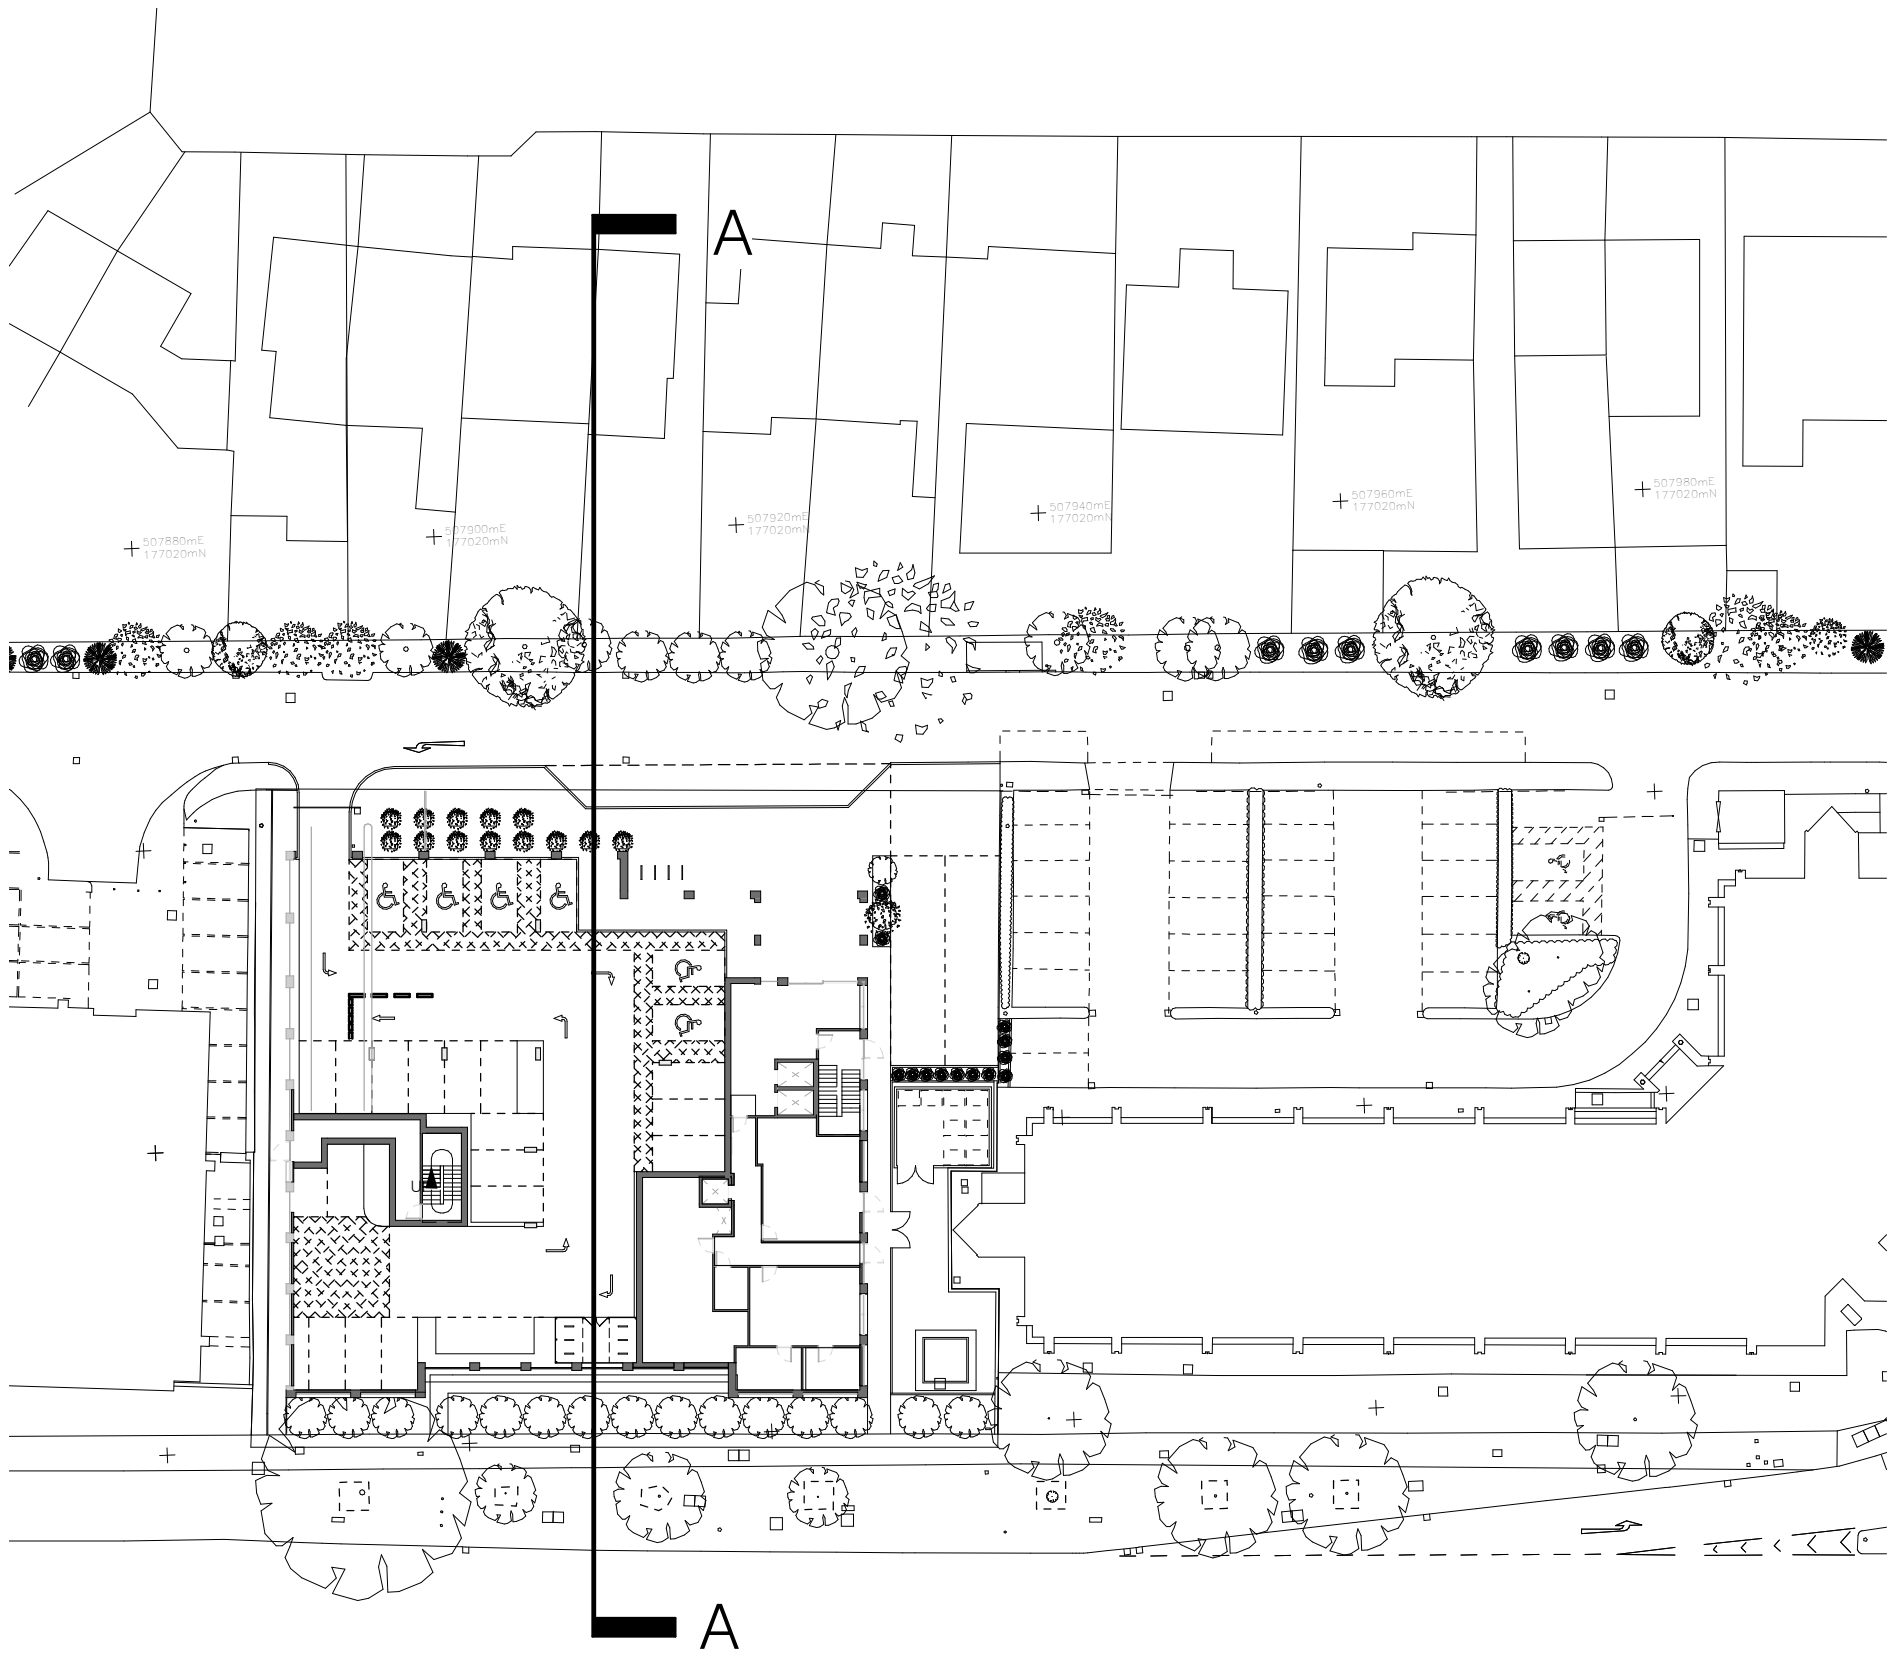

SECTION AA

Scale: 1 : 100

0 1 2 3 4 5
Scale Bar m

Scale: 1 : 100

Merchant Exchange
20 Bell Street
Glasgow
G1 1LG
+44(0)141 552 2194
we@ica.com



project title //
Proposed Hampton by Hilton
Bath Road, Heathrow

drawing title //
Section AA

issue stage //

PLANNING ISSUE

date //	drawn //	scale @ A1 //
Jun 2021	CAD	1:100
project //	dwg number //	revision //
1056	PL(00)010	B