
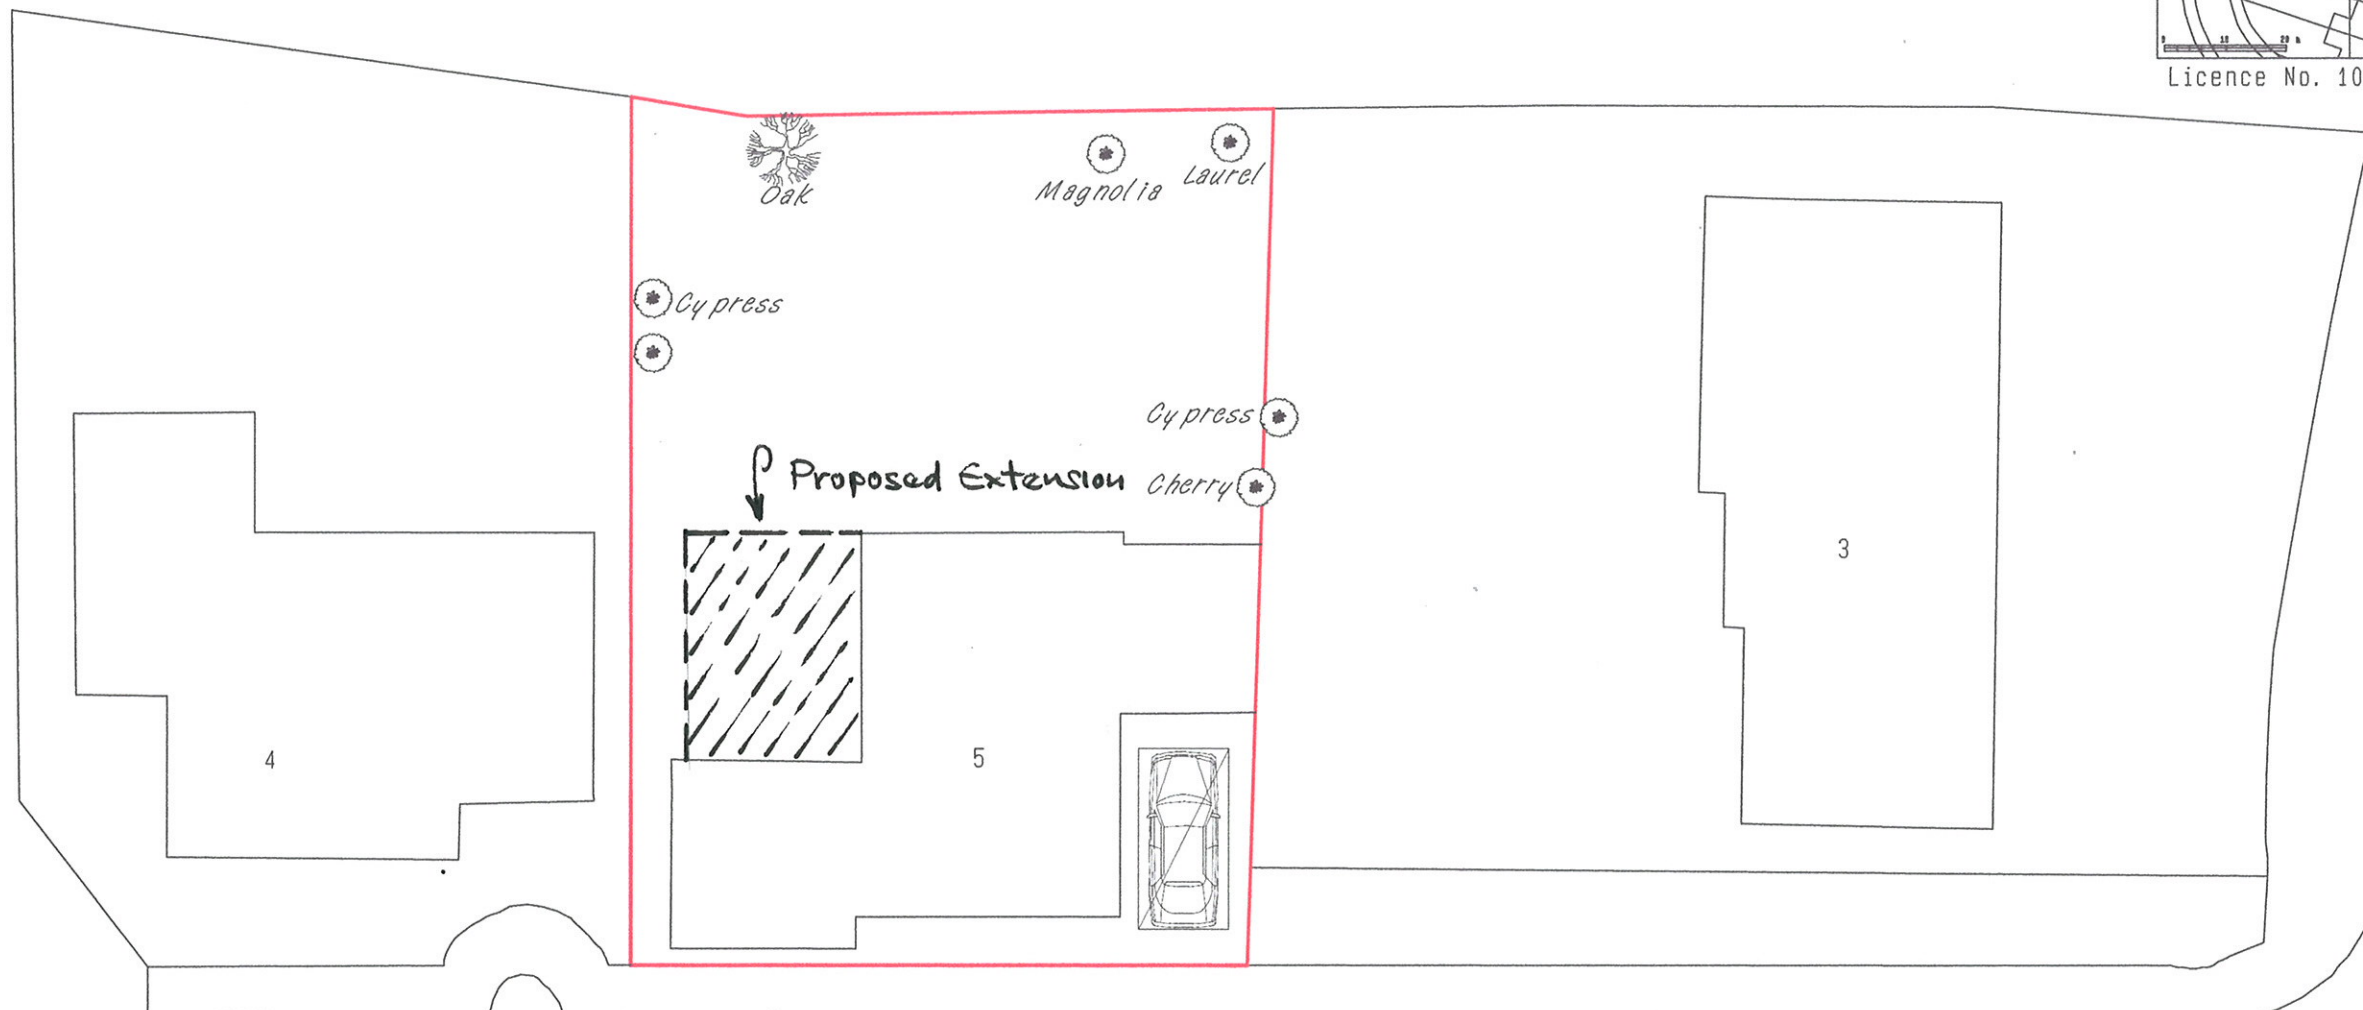


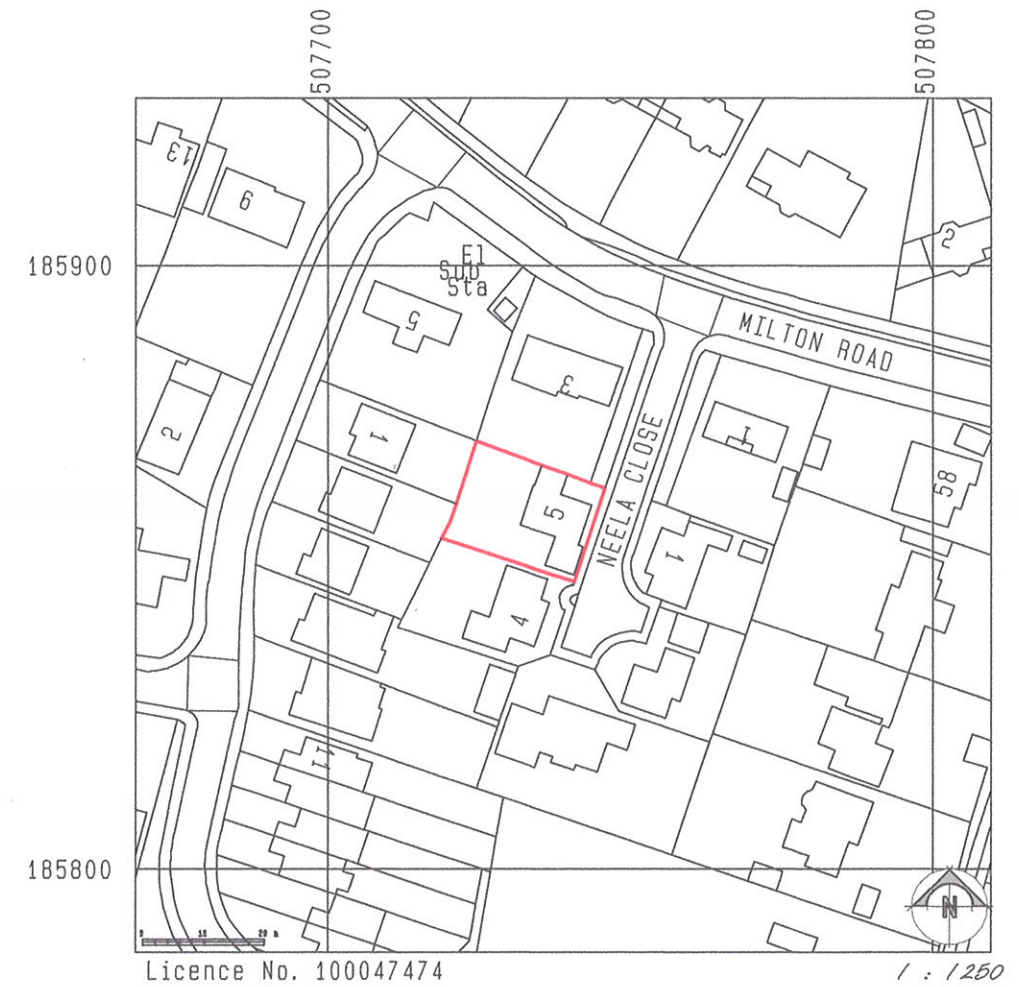

THIS DRAWING SHOULD BE READ IN CONJUNCTION WITH THE SPECIFICATION. IT REMAINS THE COPYRIGHT OF THE DESIGNER AND MUST NOT BE USED, ALTERED OR COPIED WITHOUT PERMISSION

Proposed Loft Conversion & Conversion of Garage.

SITE: 5 Neela Close, Ickenham, Uxbridge. UB10 8NZ

PROPERTY SERVICES
Architectural Designers & Surveyors
Newbury (01635) 864956

DRAWN: DAF	SCALE: 1 : 200 @ A3	DATE: May '16
DRAWING NO: 16/211/18	REV: A	