



REV/NOTES:

Where building to the boundaries the adjacent owner is to be informed under the terms of the Party Wall Act 1996 and its provisions followed. Where building over boundaries the adjacent owner is to be served notice under section 65 of the Town & Country Planning Act 1990.


© This drawing and the works depicted are the copyright of GT Designz and may not be reproduced or amended except by written permission of GT Designz.

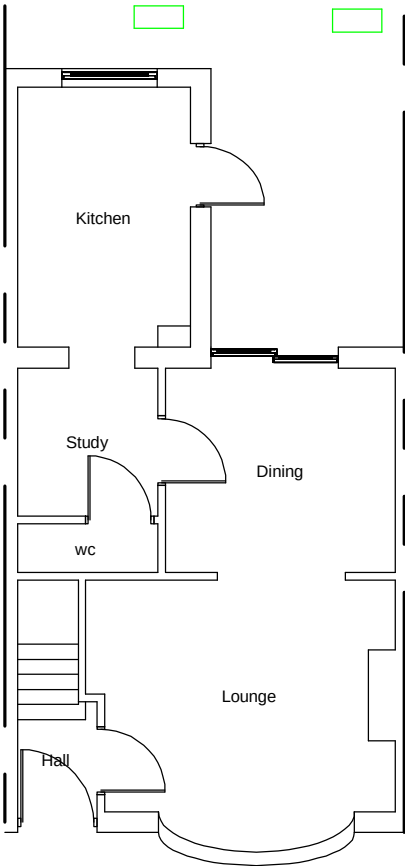

EXISTING GF LAYOUT
Scale 1:100

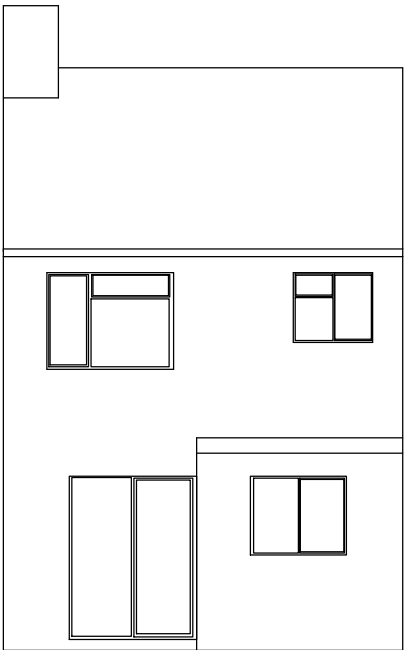

EXISTING REAR & SIDE ELEVATIONS
Scale 1:100

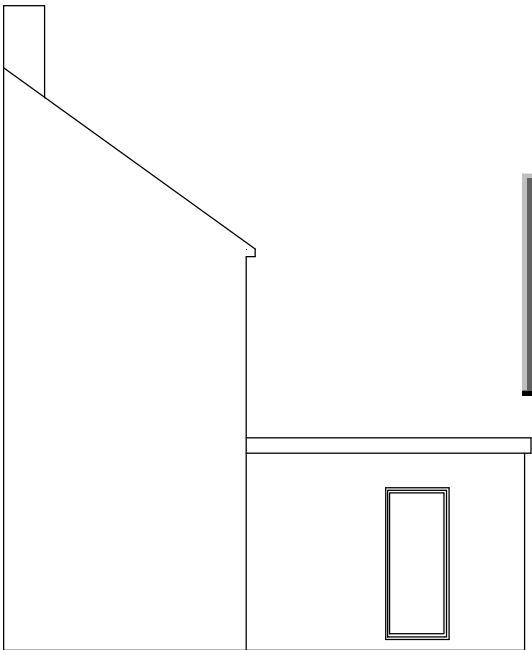


Application: HPA – GF Rear Extension			
Client:	Mr G Bird	Date:	15 th July 2014
Site:	36 Bideford Road, London, HA4 0UB	Drawn By:	Gurps Benning
Scale:	Refer to Drawing @ A3	Dwg.No:	GT D428 - 01

G T DESIGNZ LTD
Building Designs & Technical services


82a Holyhead Road
Wednesbury
West Midlands
WS10 7PA

Email : www.gtdesignzLtd.com
Tel : 0121 502 3339 Mob : 07854 351 934
Email : enquiries@gtdesignzLtd.com


Copyright © 2014 GT Designz LTD
(All rights reserved)

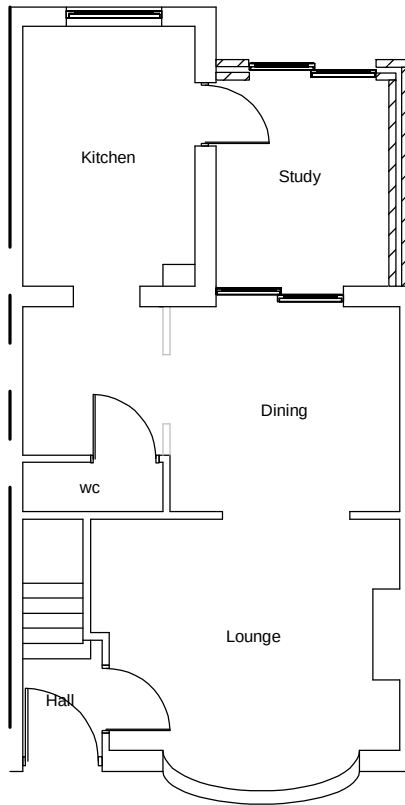


PROPOSED GF LAYOUT
Scale 1:100

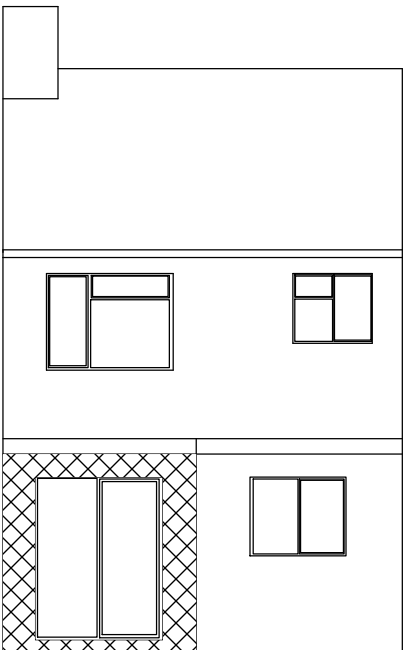

PROPOSED REAR & SIDE ELEVATIONS
Scale 1:100

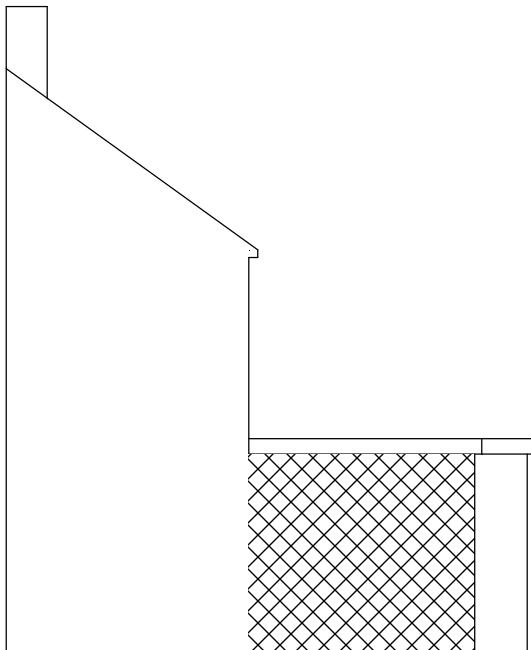

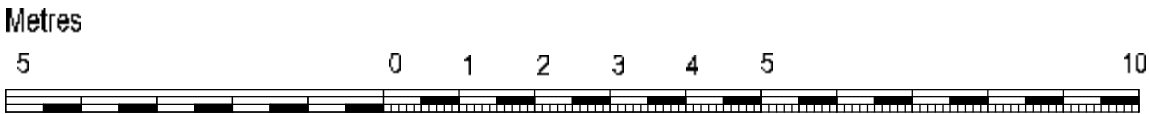


SCALE 1 : 100

RE/NOTES:

Where building to the boundaries the adjacent owner is to be informed under the terms of the Party Wall Act 1996 and its provisions followed. Where building over boundaries the adjacent owner is to be served notice under section 65 of the Town & Country Planning Act 1990.

© This drawing and the works depicted are the copyright of GT Designz and may not be reproduced or amended except by written permission of GT Designz.

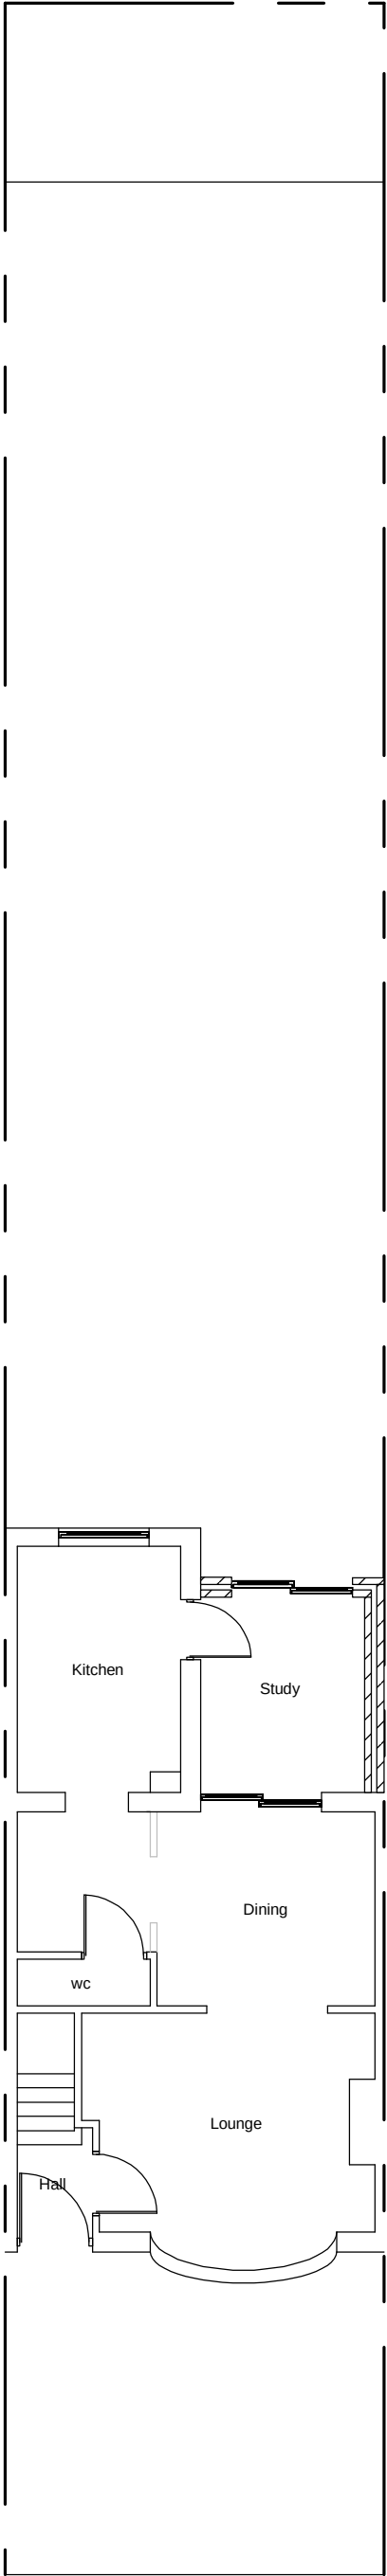

PROPOSED BLOCK PLAN
Scale 1:100

Application: HPA – GF Rear Extension		
Client:	Mr G Bird	Date: 15 th July 2014
Site:	36 Bideford Road, London, HA4 0UB	Drawn By: Gurps Benning
Scale:	Refer to Drawing @ A3	Dwg No: GTD428 - 02

G T DESIGNZ LTD
Building Designs & Technical services

82a Holyhead Road
Wednesbury
West Midlands
WS10 7PA

Email : www.gtdesignzLtd.com
Tel : 0121 502 3339 Mob : 07854 351 934
Email : enquiries@gtdesignzLtd.com

Copyright © 2014 GT Designz LTD
(All rights reserved)