Notes

Drawings in relation to approved application Ref. 44049/APP/2025/799

All tree root protection to be adhered to approved application Ref. 44049/APP/2025/799

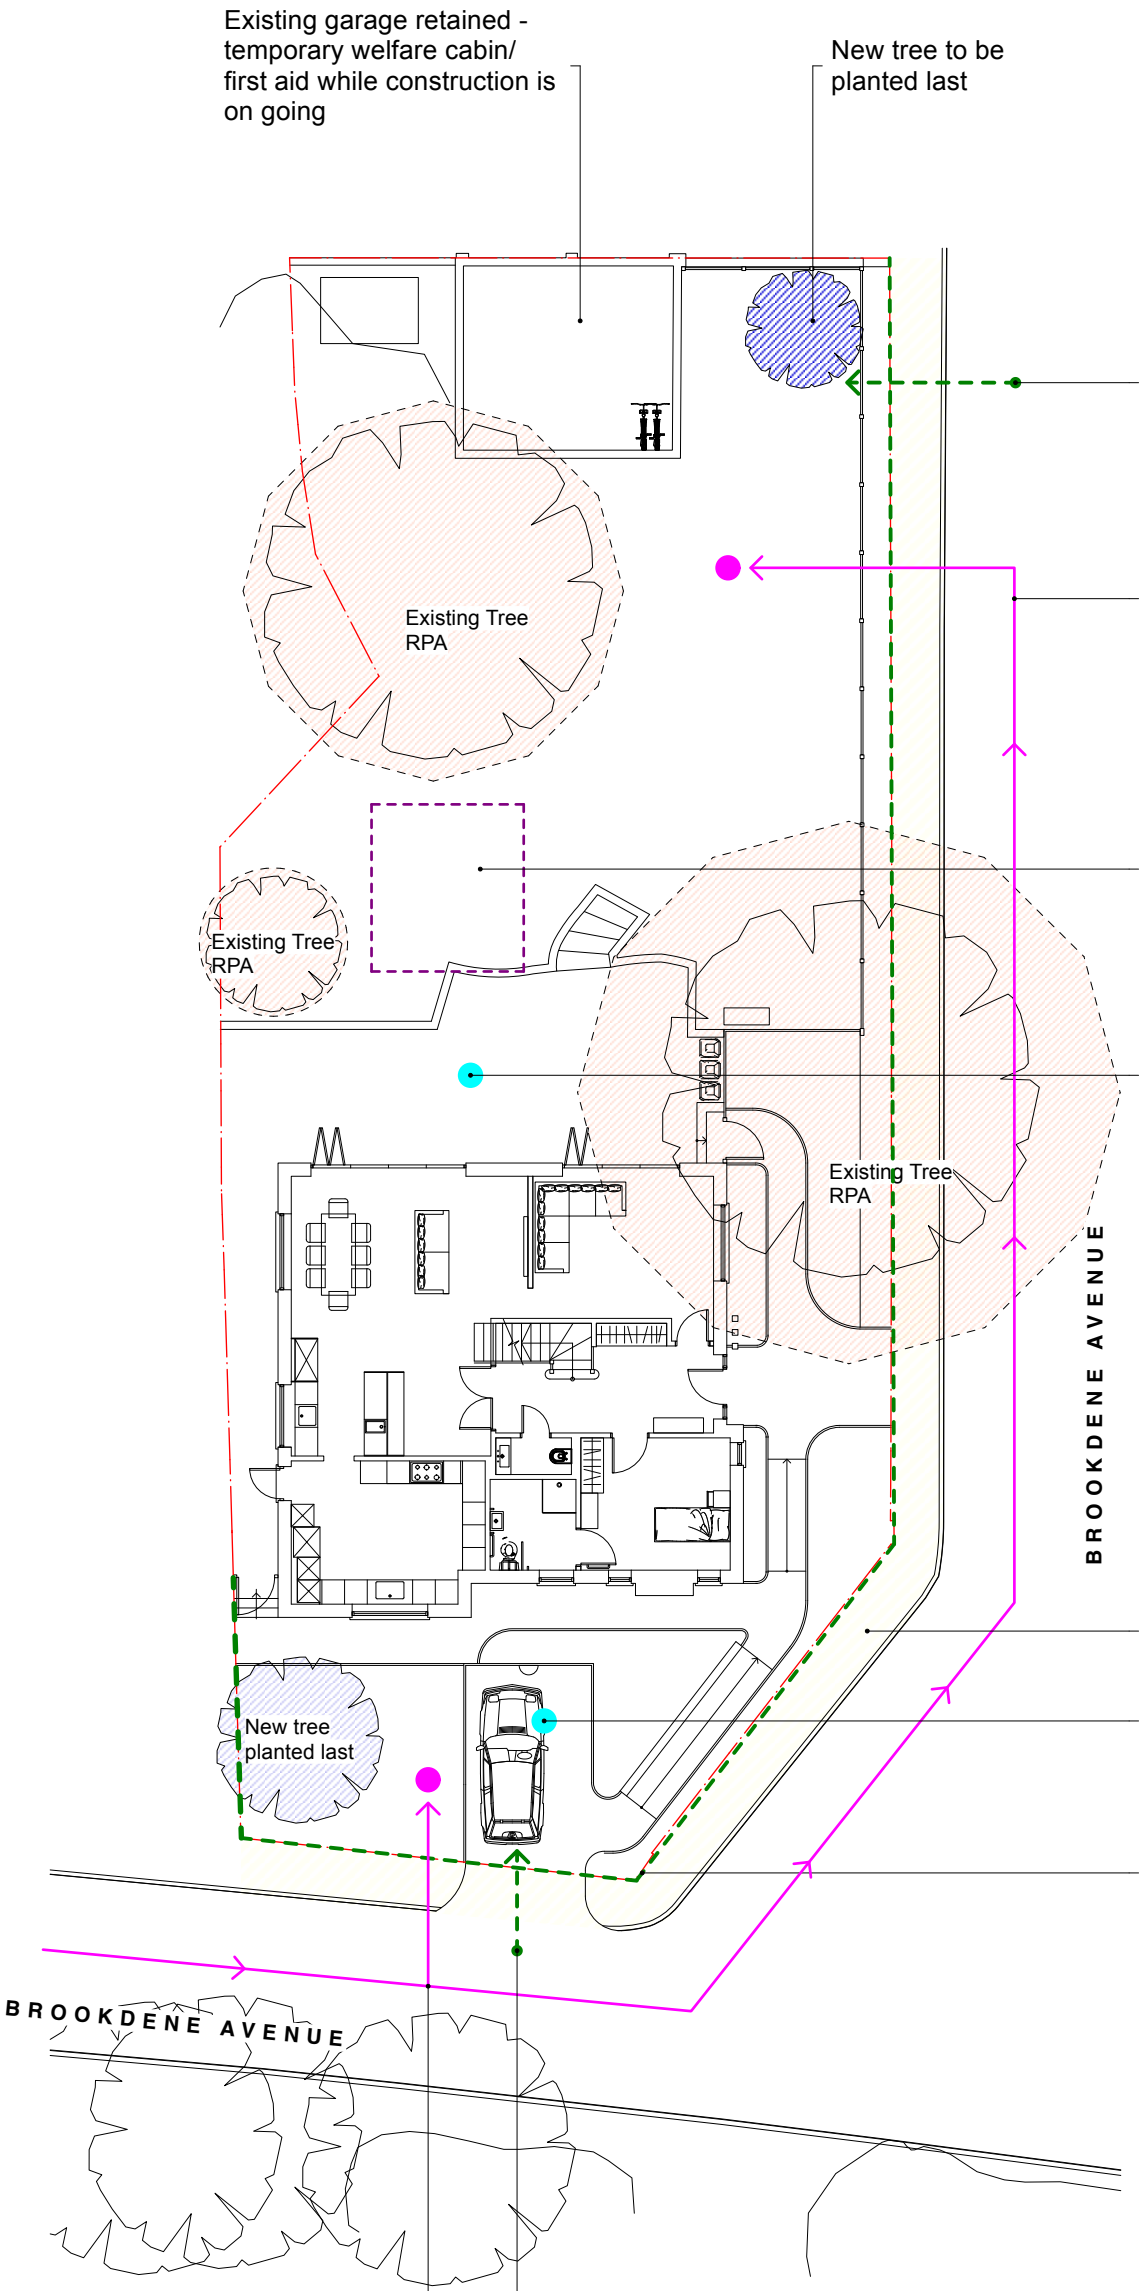

0 1 2 3 4 5 M

N

Revision notes

CONDITION

MASONWOOD DESIGN
www.masonwoodgroup.co.uk
gc@masonwoodgroup.co.uk
020 7118 5040

client: Mr R Abdul

project: 35 Brookdene Drive, Northwood HA6 3NS

drawing: CMP – LOGISTICS SKETCH PLAN

date	scale	project no
May. 2026	1.200 at A3	2025.034
work stage	drawing no	revision
3	C03	–