

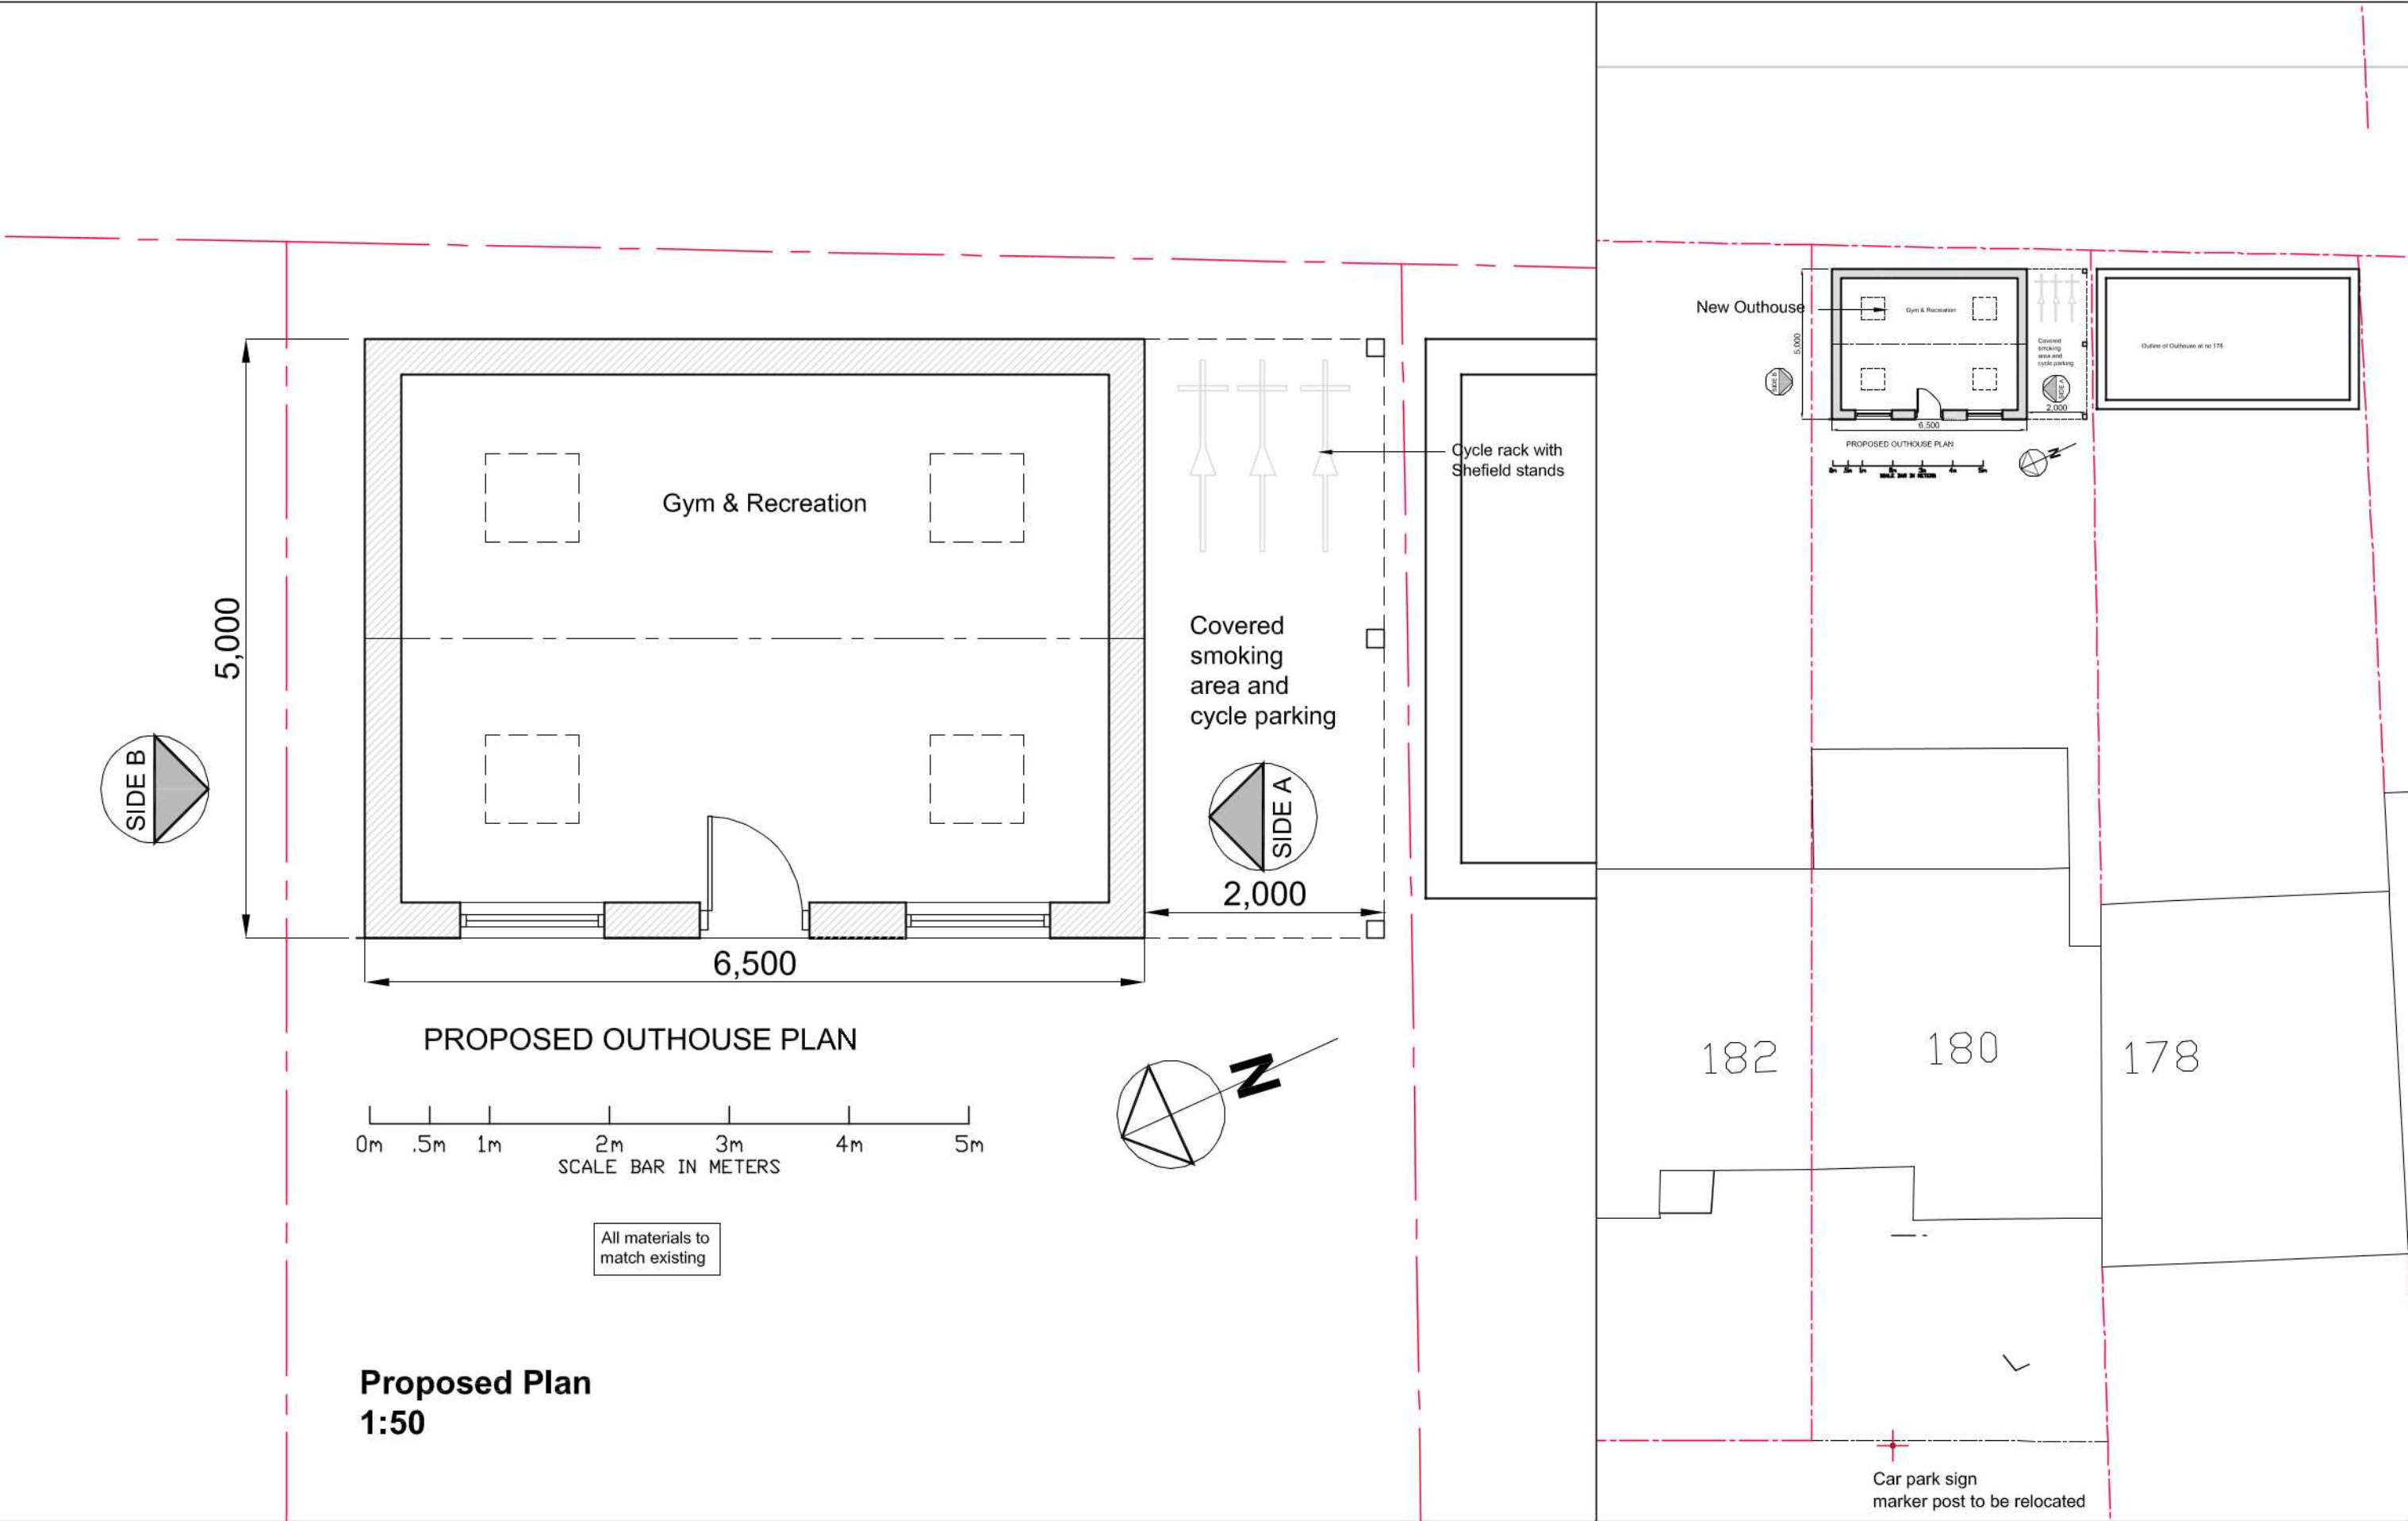


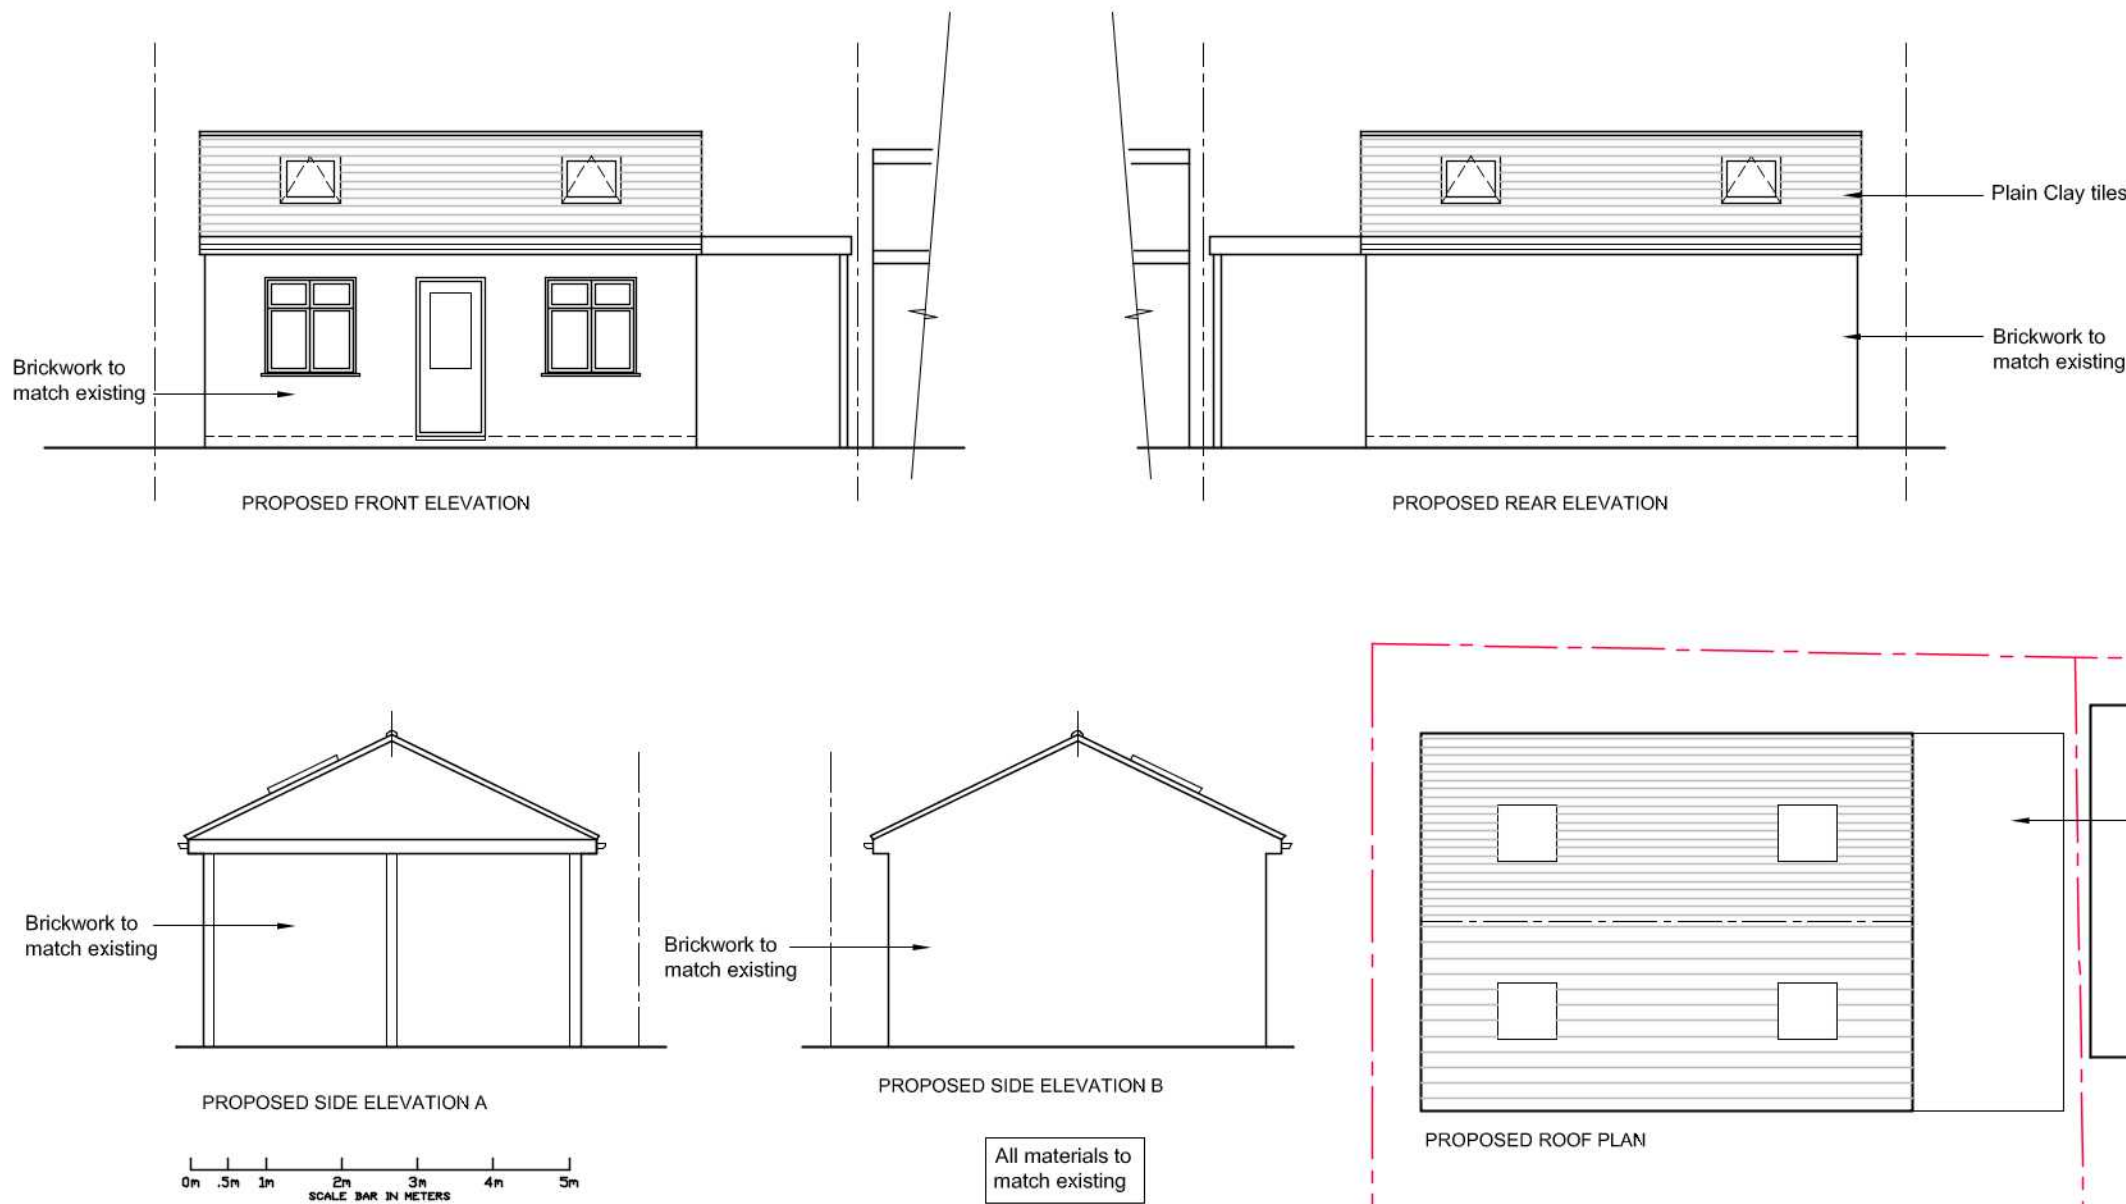

Rear Garden views of 184 & 178 with similar Outhouses as proposed

Garden Block Plan
1:500

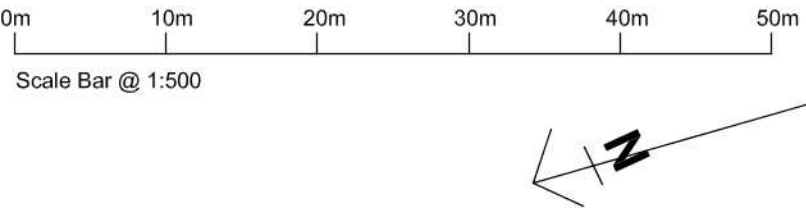

Proposed Elevations
1:100