


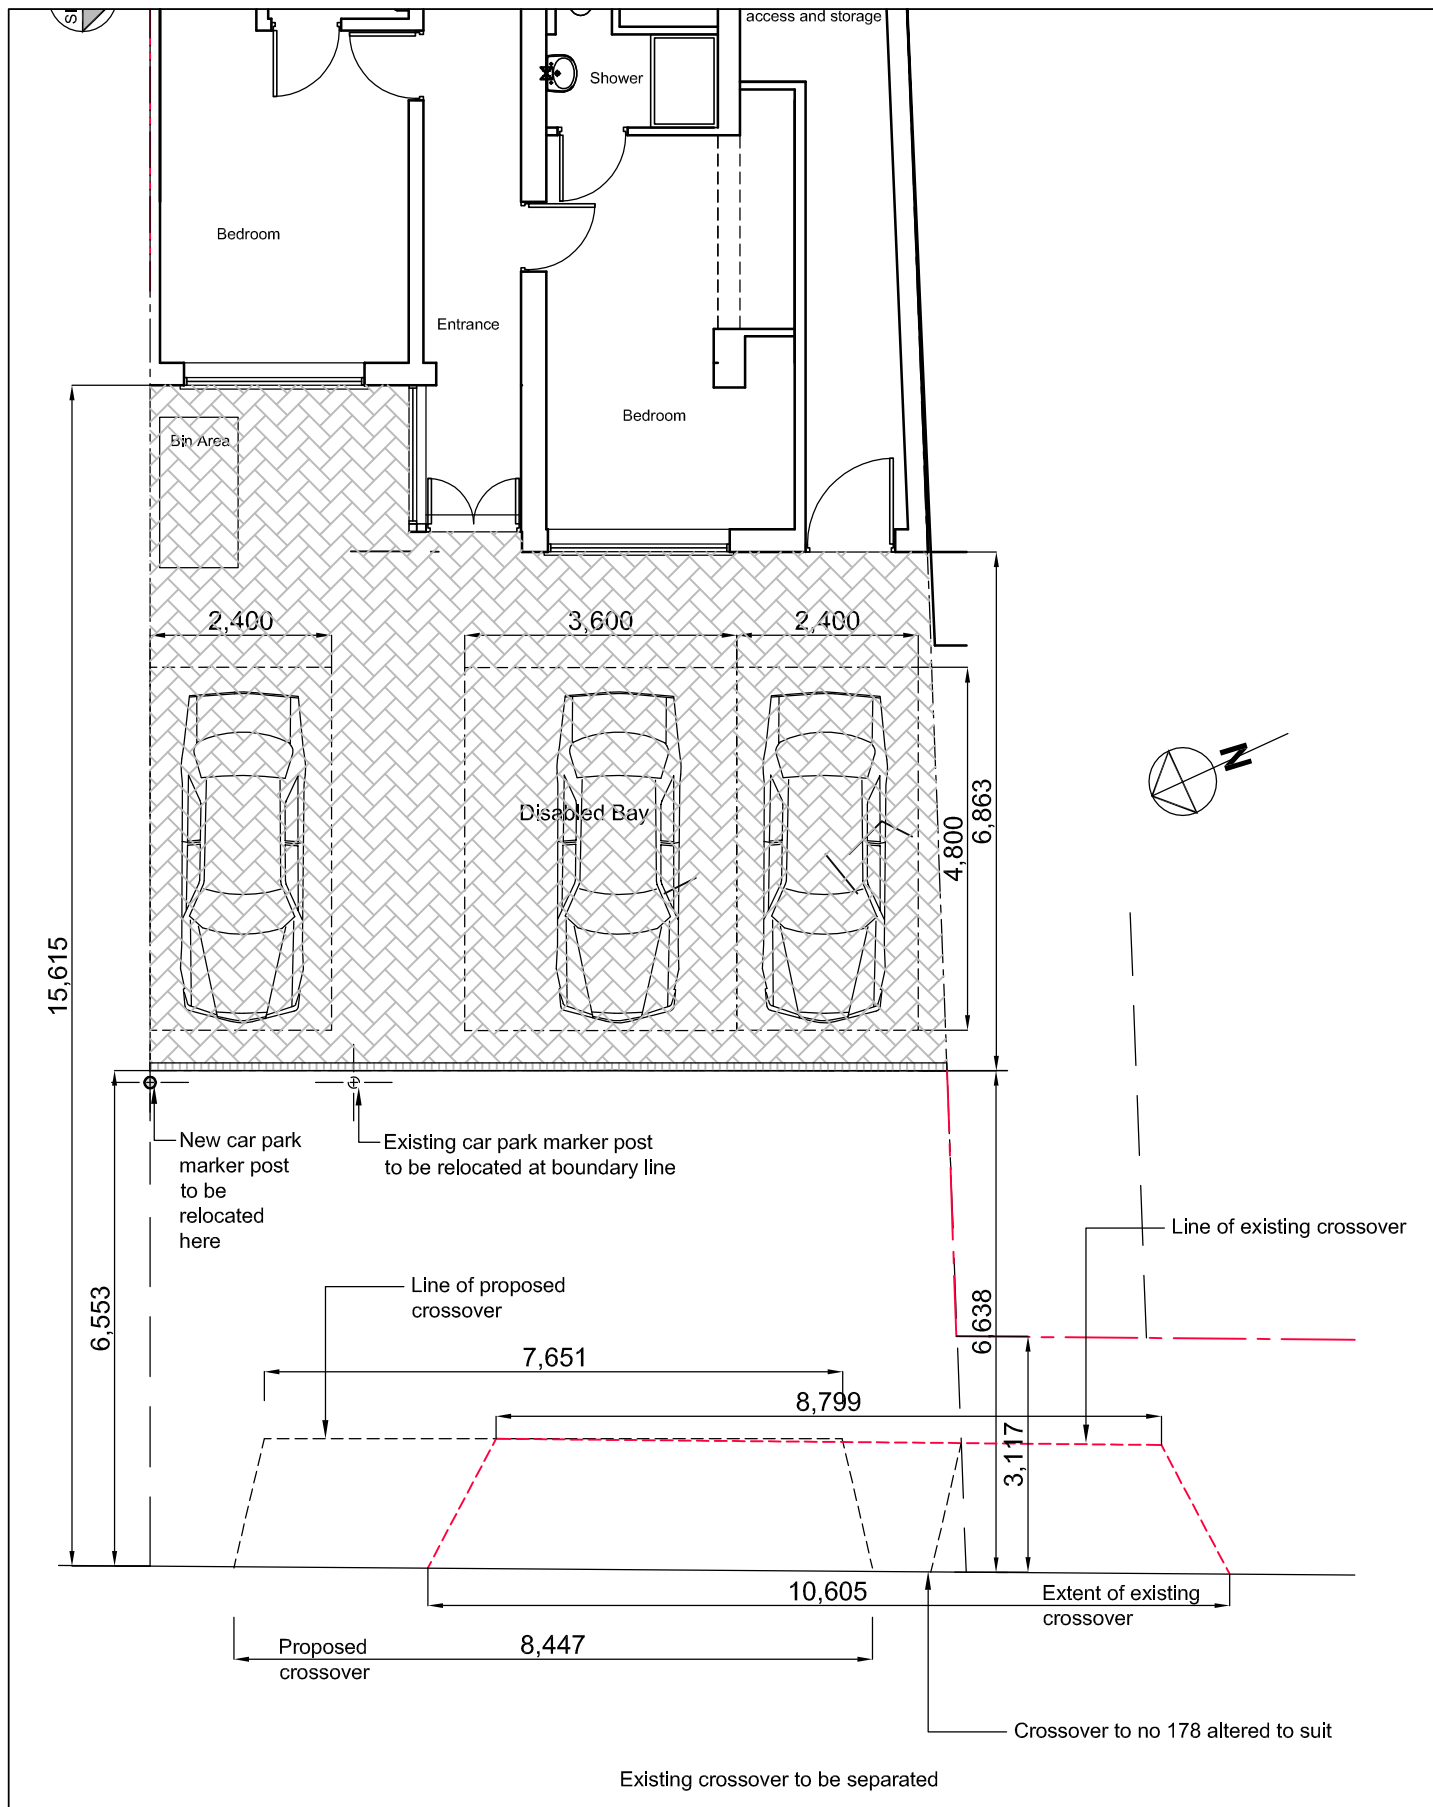

Sheet Title	Project Title	Dwg No.	Revisions
Front Driveway Plan	180 Church Road Hayes, UB2 2LS	PL/180CR/05	-
Scale 1: 100 @ A4	Date DEC 2020		