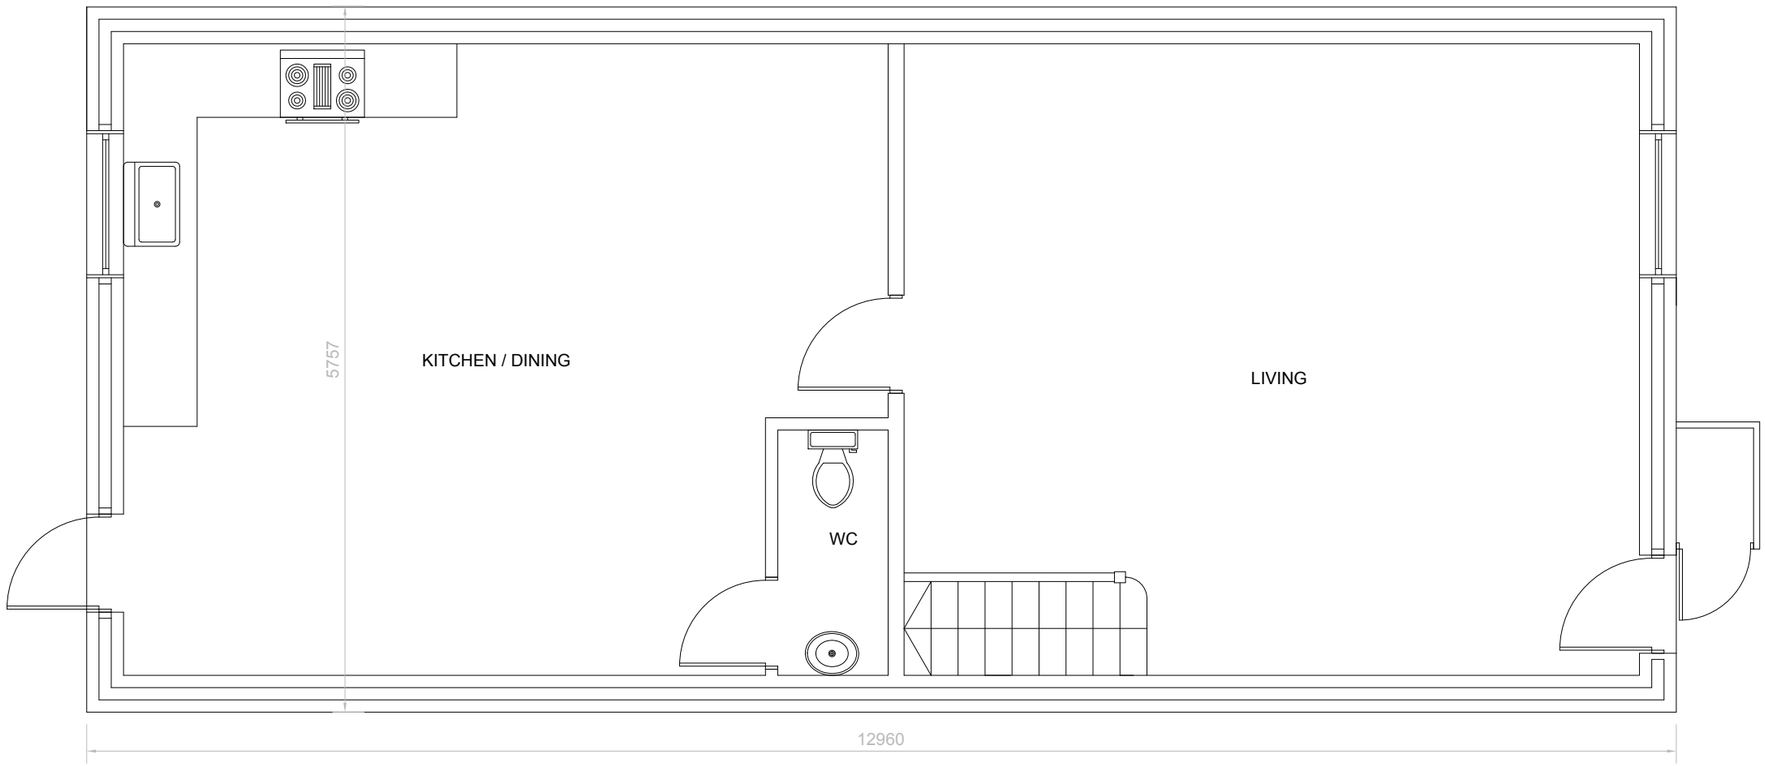

1:50

0 1 2 5 10 Meter

Dimensions to be verified on site
DO NOT SCALE FROM THIS DRAWING.
Any areas indicated on this drawing are for guidance only.
No responsibility is taken for their accuracy.

This drawing is the property of **BANCIL PARTNERSHIP LTD**
Copyright is reserved by them and the drawing is issued on the condition that it is not copied, reproduced, retained or disclosed to any unauthorised person, either wholly or in part without the consent in writing of **BANCIL PARTNERSHIP LTD**

BANCIL PARTNERSHIP LTD
27-29 The Broadway, Southall, Middx, UB1 1JY Tel: 020 8574 4546 Fax: 020 8574 4526

Site Address:
Land Adjecent to No-26,
Hawthorne Crescent,
West Drayton,
UB7 9PB.

Client Detail:
Land Adjecent to No-26,
Hawthorne Crescent,
West Drayton,
UB7 9PB.

Title:
Proposed Ground Floor Plan

Scale: 1: 50 | Paper Size: A3

Drawn By: NM
Checked By: VP
Date: 05/2017
Drawing No. PL2/PP/2230 - 01

Revisions:

Rev	Revision	Date

PROPOSED FRONT ELEVATION

PROPOSED SIDE ELEVATION

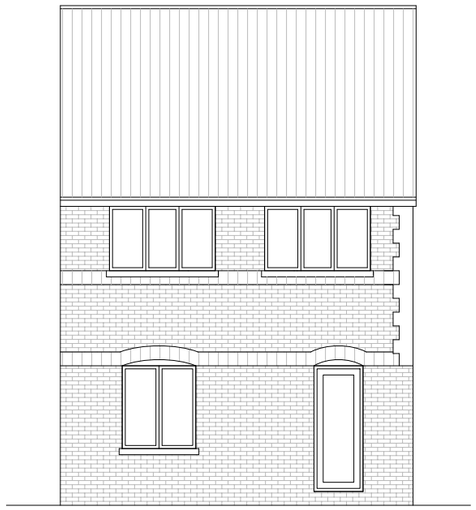

PROPOSED REAR ELEVATION

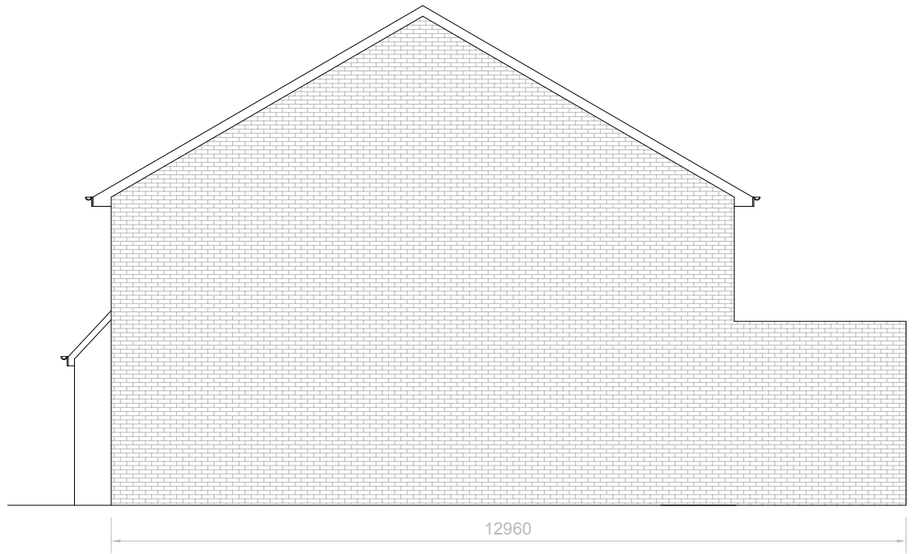

PROPOSED SIDE ELEVATION

1:100

0 1 2 5 10 Meter

BANCIL PARTNERSHIP LTD

Dimensions to be verified on site
DO NOT SCALE FROM THIS DRAWING.
Any areas indicated on this drawing are for guidance only.
No responsibility is taken for their accuracy.

This drawing is the property of **BANCIL PARTNERSHIP LTD**
Copyright is reserved by them and the drawing is issued on the condition that it is not copied, reproduced, retained or disclosed to any unauthorised person, either wholly or in part without the consent in writing of **BANCIL PARTNERSHIP LTD**

27-29 The Broadway, Southall, Middx, UB1 1JY Tel: 020 8574 4546 Fax: 020 8574 4526

Site Address:
Land Adjecent to No-26,
Hawthorne Crescent,
West Drayton,
UB7 9PB.

Client Detail:
Land Adjecent to No-26,
Hawthorne Crescent,
West Drayton,
UB7 9PB.

Title:
Proposed Elevations

Scale:	1: 100
Paper Size:	A3

Drawn By:	NM
Checked By:	VP
Date:	05/2017
Drawing No.	PL2/PP/2230 - 03

Revisions:

Rev	Revision	Date