
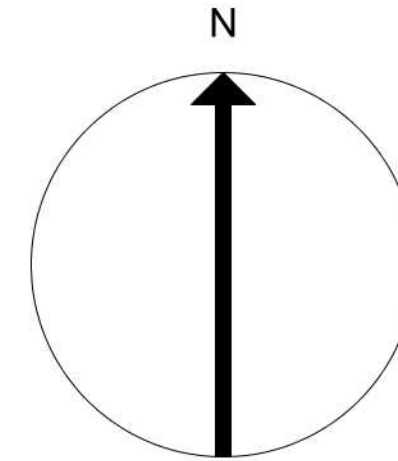


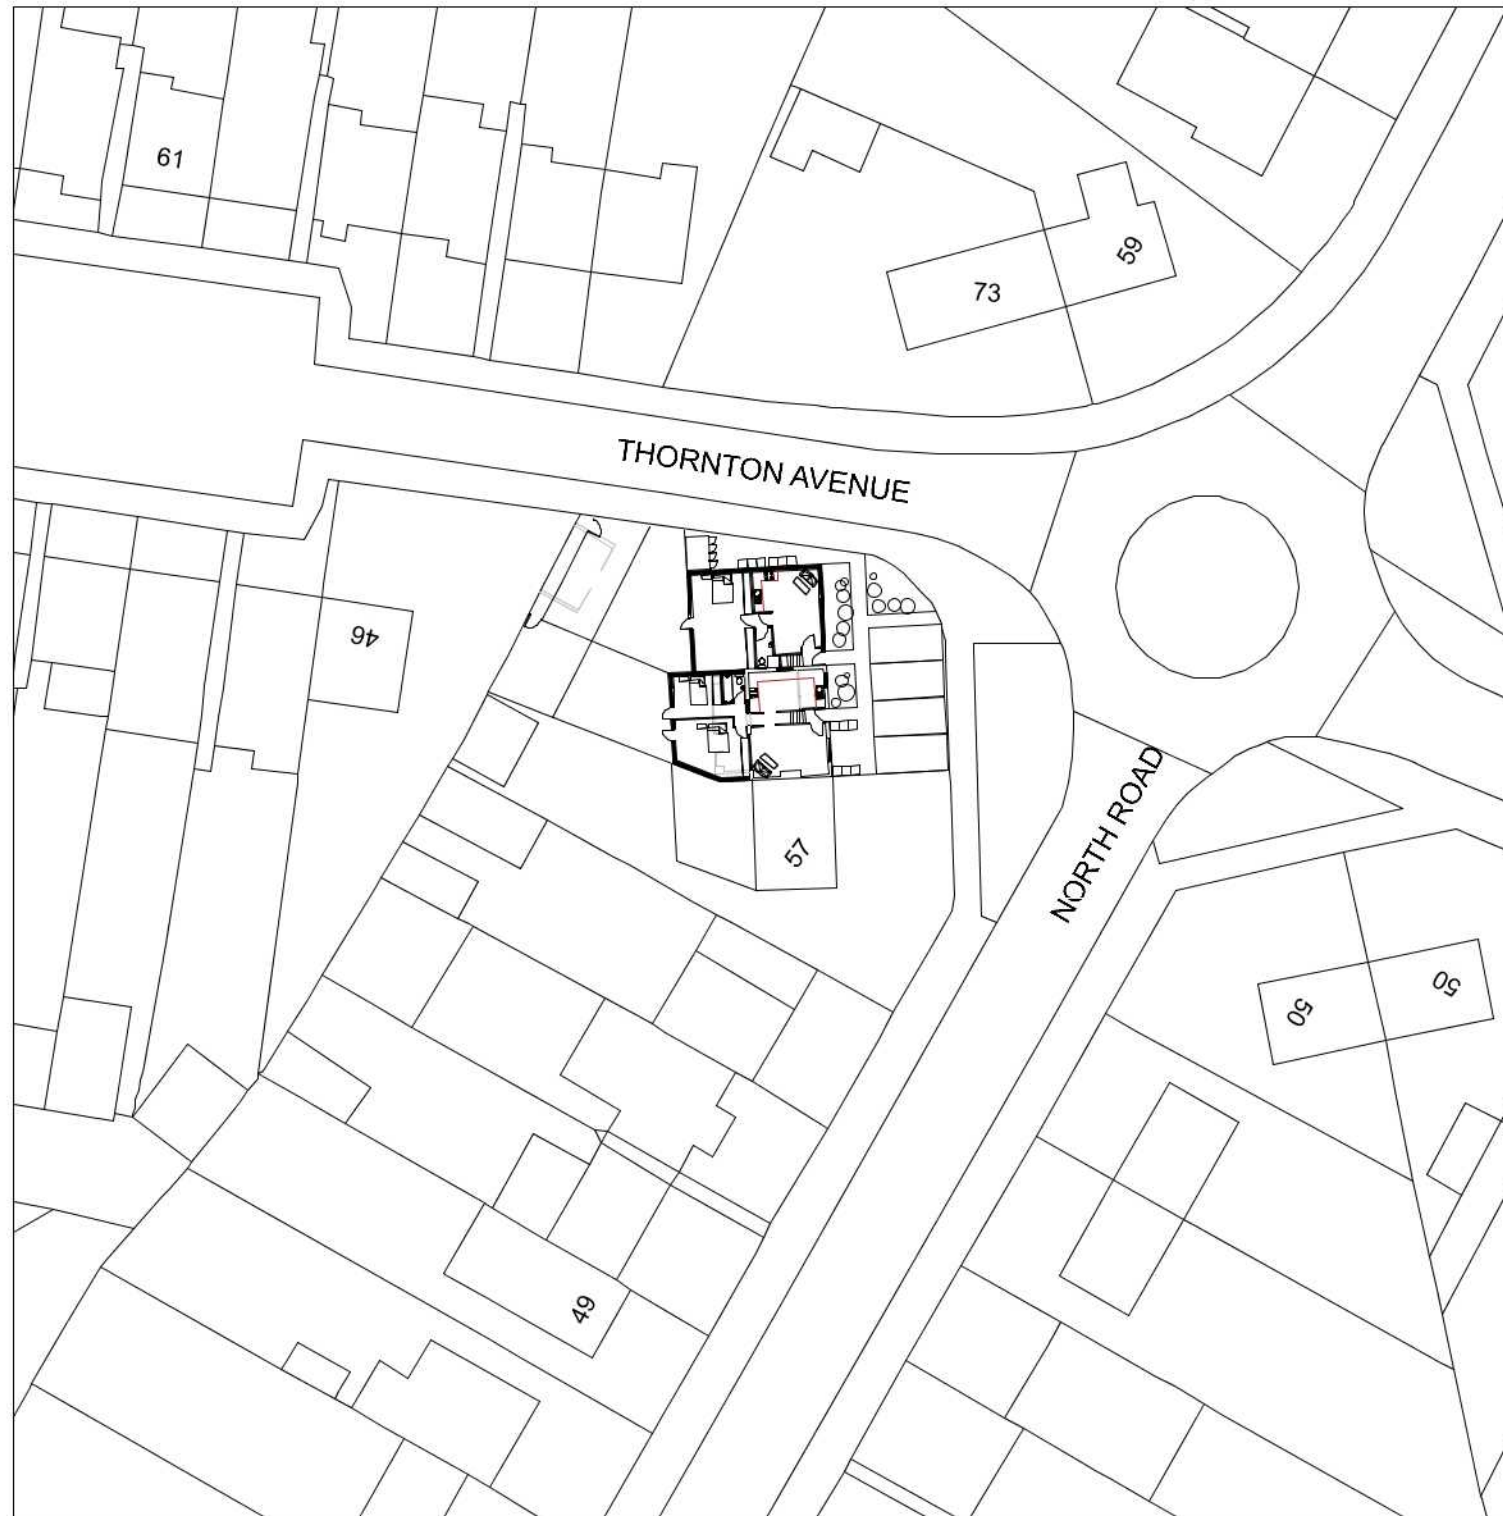

BLOCK PLAN
SCALE 1:500

Application:			
FPA – GF rear & side, 2 storey side and rear extensions incl change of use to 1 x one bed, 1 x two bed and 2 x studio flat			
Client:	Mr D Florey	Date:	09 th May 2016
Site:	48 Thornton Avenue, West Drayton, UB7 9JU	Drawn By:	Gurps Benning
Scale:	Refer to Drawing @ A3	Dwg.No:	GTD678 – 06

G T DESIGNZ LTD	
<i>Building Designs & Technical services</i>	
GT Designz Ltd, 5th Floor, Hyde Park Hayes 3, 11 Millington Road, Hayes, UB3 4AZ.	Tel : 0208 212 7981 Mob : 07854 351 934 Email : enquiries@gtdesignzLtd.com

Copyright © 2016 GT Designz LTD
(All rights reserved)