

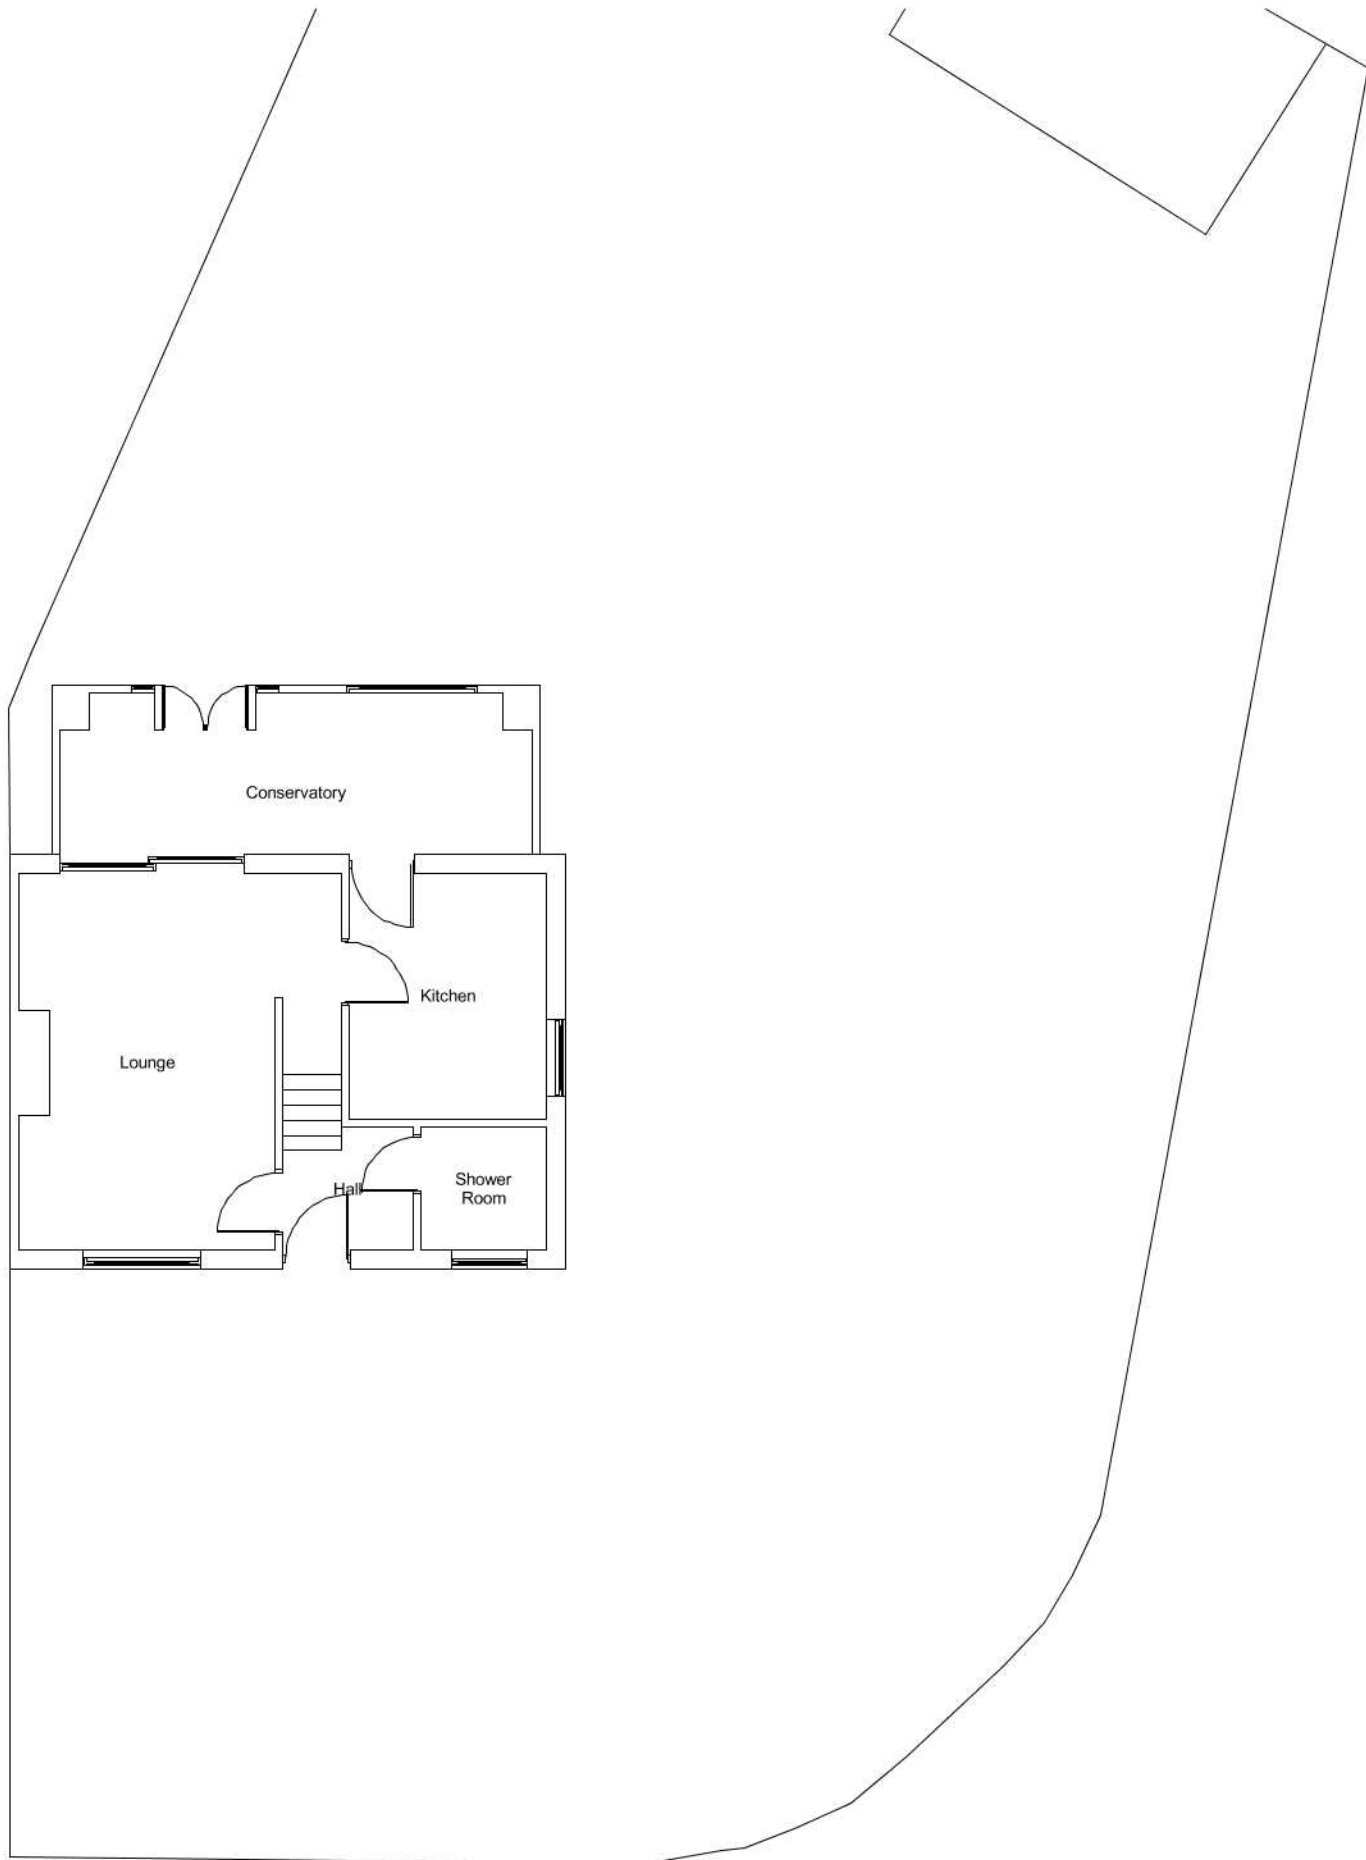
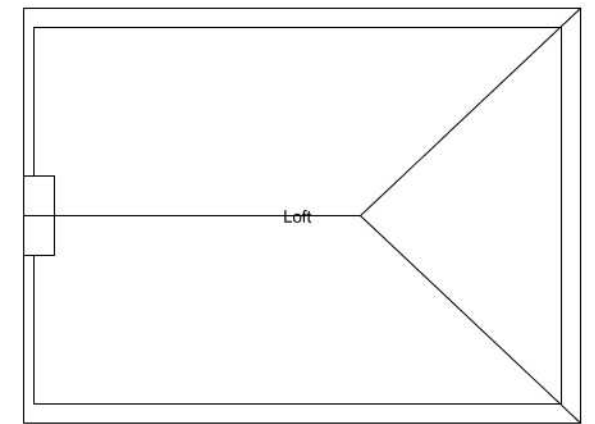
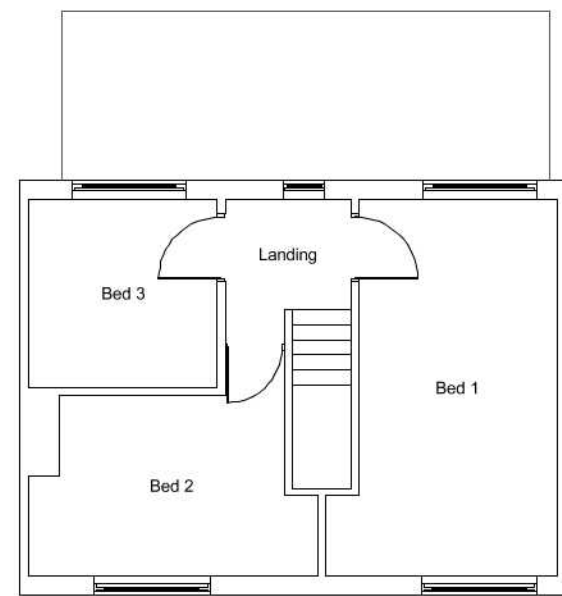


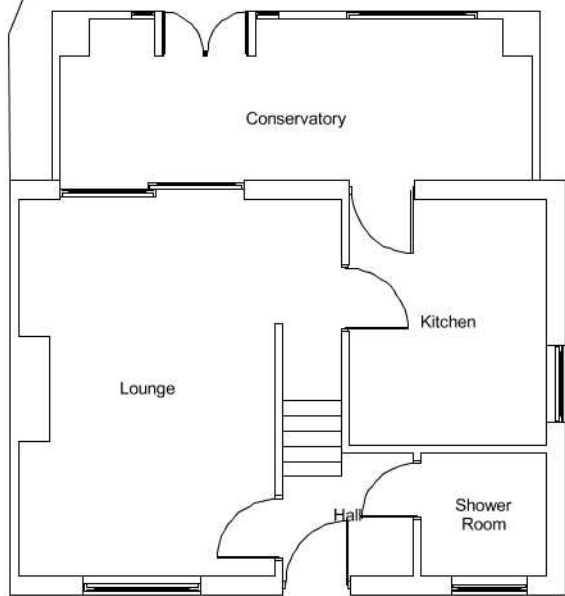

REV/NOTES:

Where building to the boundaries the adjacent owner is to be informed under the terms of the Party Wall Act 1996 and its provisions followed. Where building over boundaries the adjacent owner is to be served notice under section 65 of the Town & Country Planning Act 1990.

© This drawing and the works depicted are the copyright of GT Designz and may not be reproduced or amended except by written permission of GT Designz.

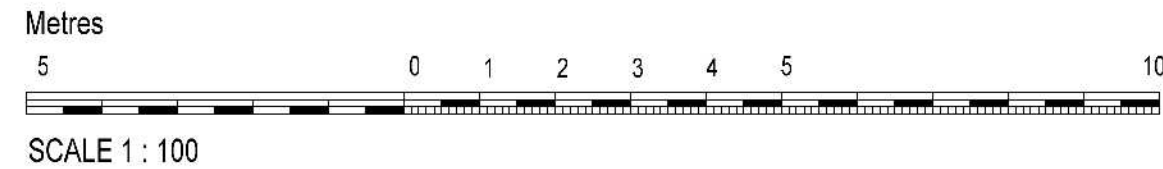

EXISTING GF / FF & ROOF LAYOUT
Scale 1:100

Application:			
FPA – GF and 2 storey side and rear extensions incl change of use to 1 x one bed, 1 x two and 2 x studio flat			
Client:	Mr D Florey	Date:	09 th May 2016
Site:	48 Thornton Avenue, West Drayton, UB7 9JU	Drawn By:	Gurps Benning
Scale:	Refer to Drawing @ A3	Dwg.No:	GTD678 – 01

G T DESIGNZ LTD
Building Designs & Technical services

GT Designz Ltd, 5th Floor, Hyde Park Hayes 3, 11 Millington Road, Hayes, UB3 4AZ.	Tel : 0208 212 7981 Mob : 07854 351 934 Email : enquiries@gtdesignzLtd.com
---	--

Copyright © 2016 GT Designz LTD
(All rights reserved)