

Key




Existing wall



Proposed wall



Existing section of wall to be demolished

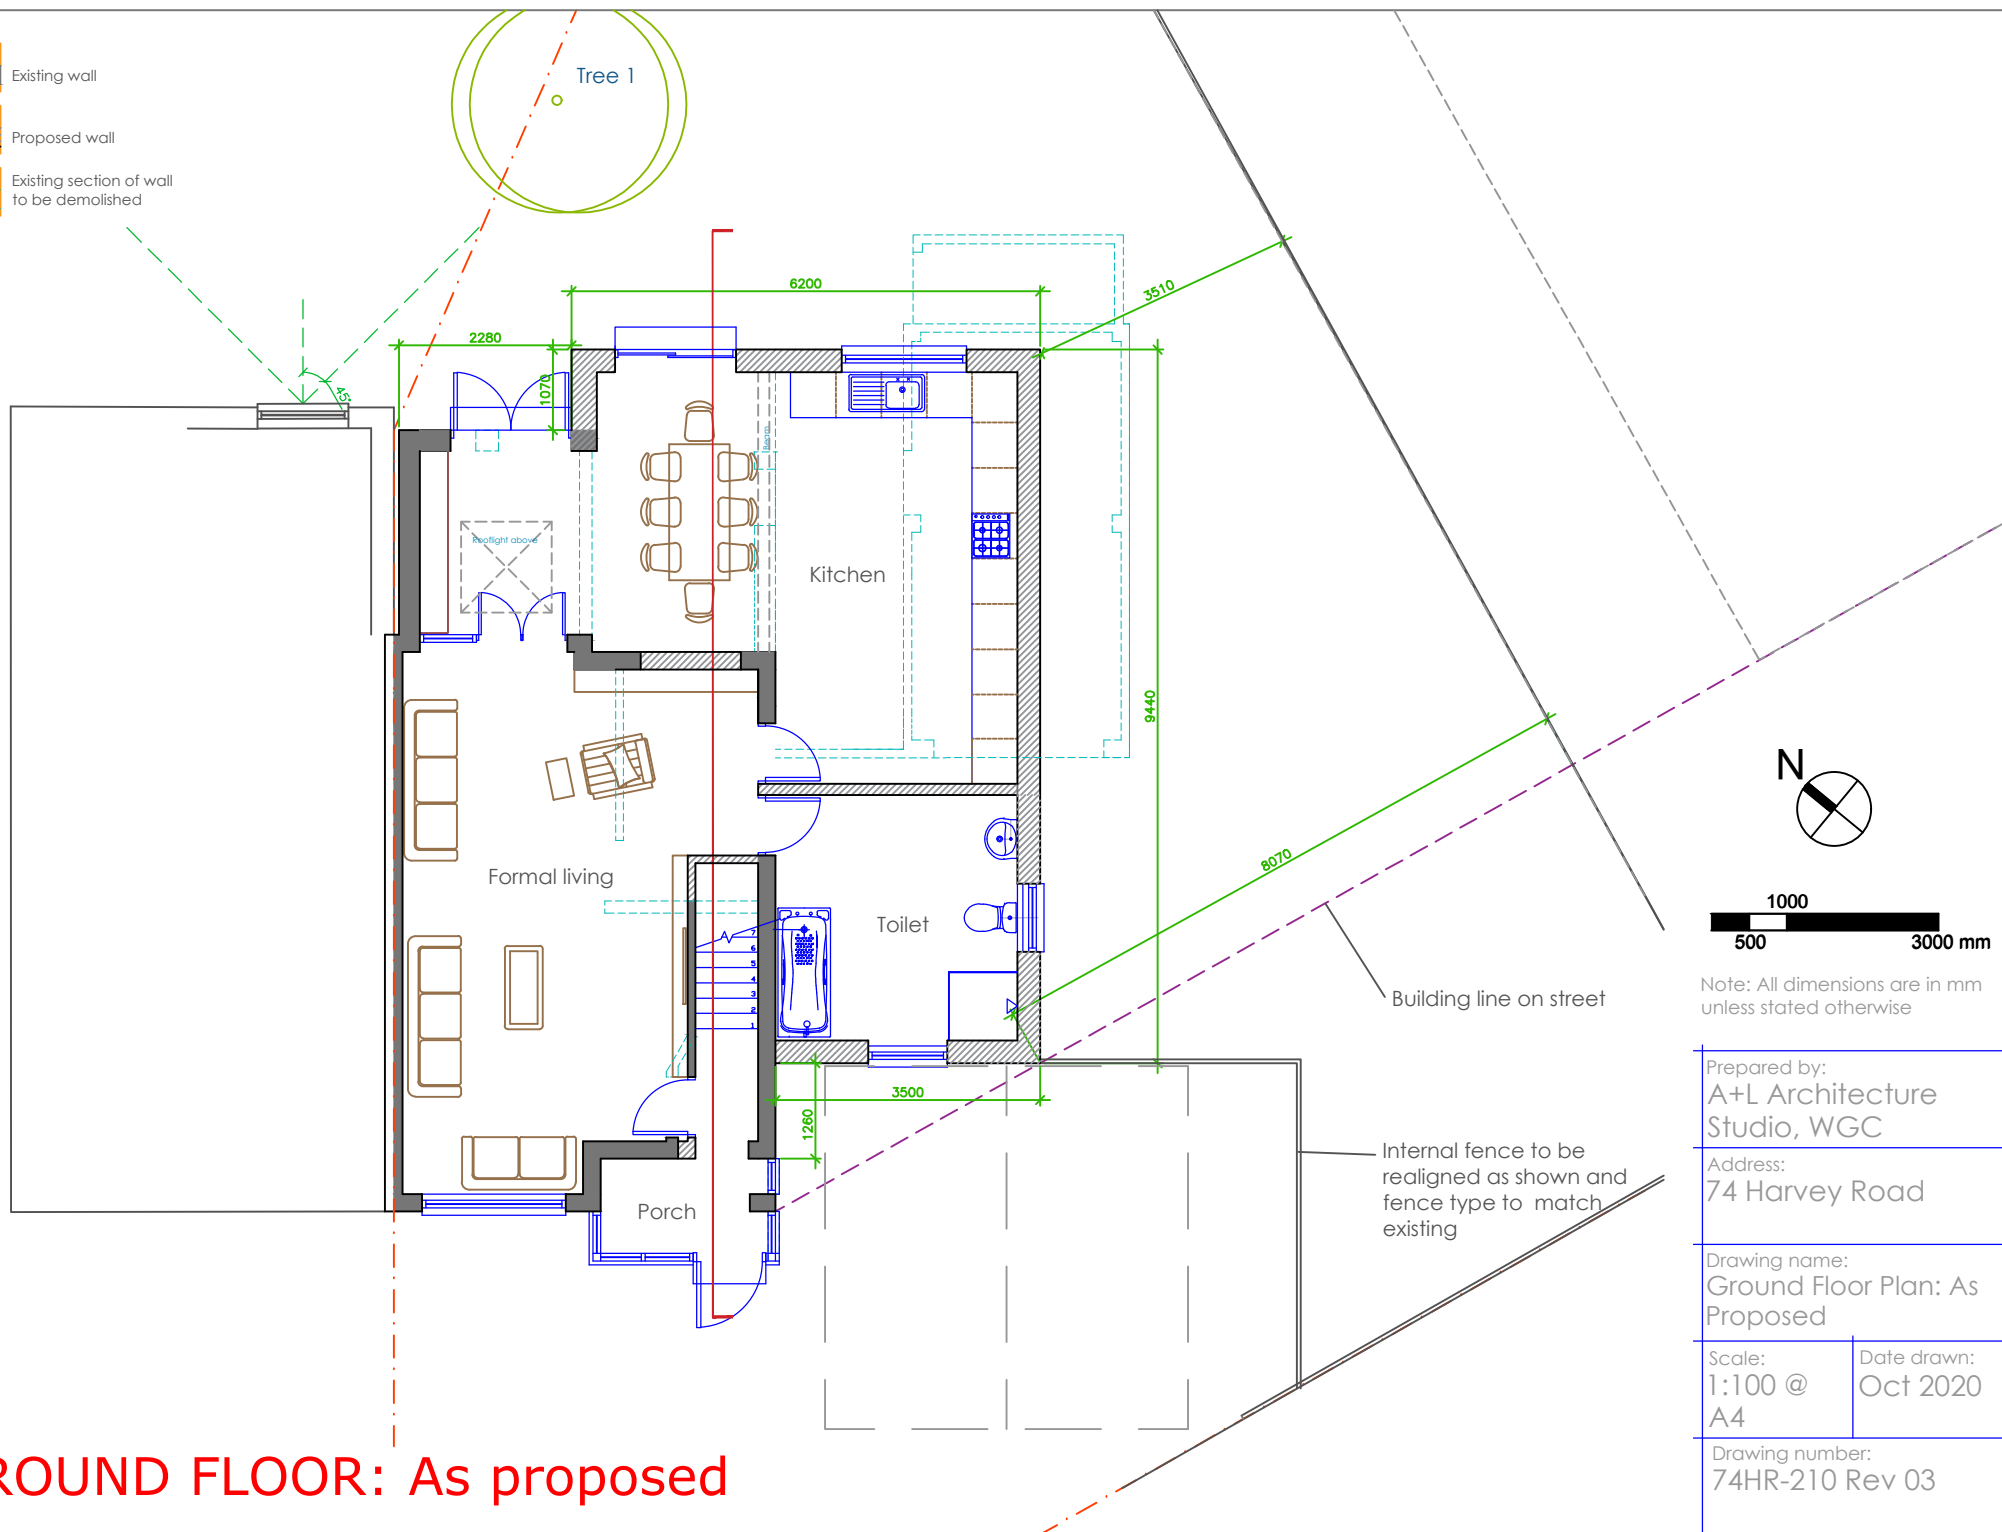

GROUND FLOOR: As proposed