


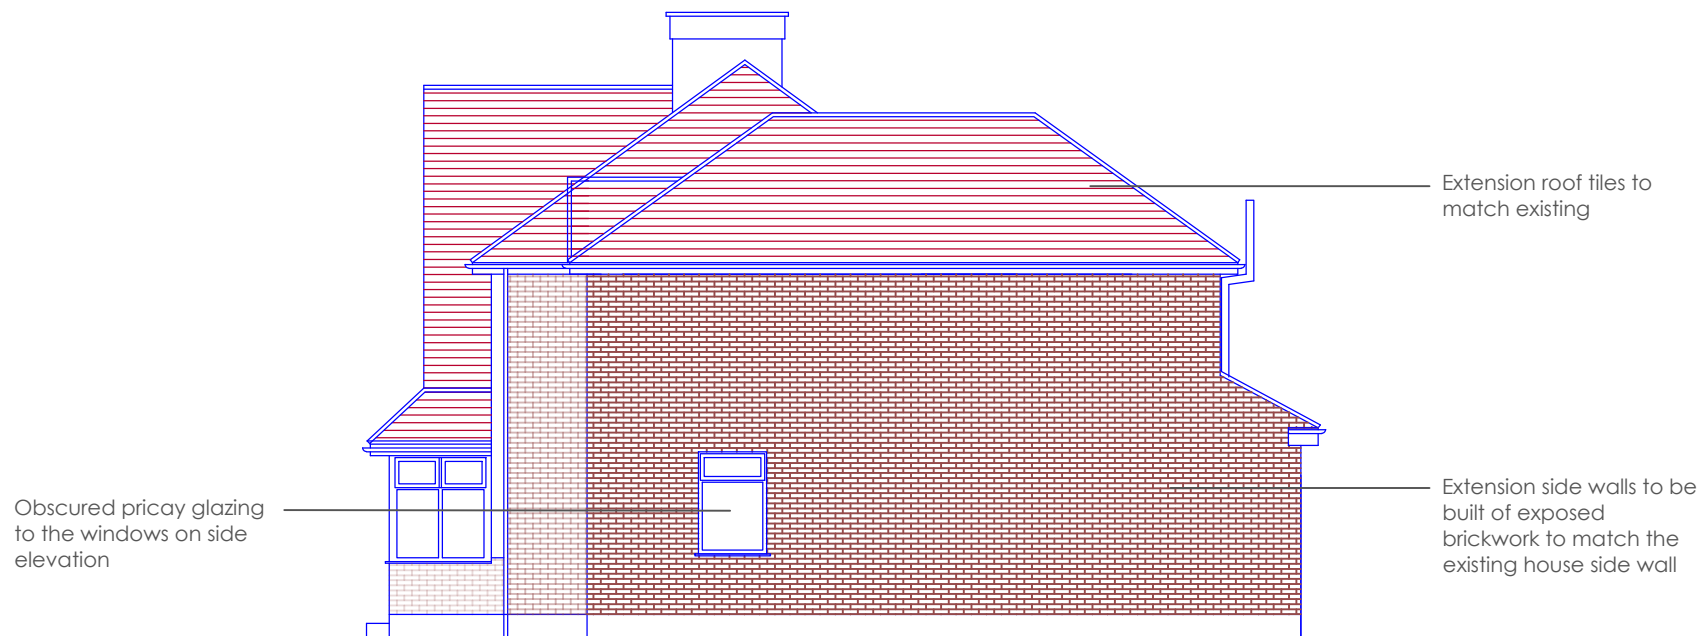

Note: All dimensions are in mm unless stated otherwise

## SIDE ELEVATION 1: As proposed

Prepared by:  
A+L Architecture  
Studio, WGC

Address:  
74 Harvey Road

Drawing name:  
Side elevation 1: As  
Proposed

Scale:  
1:100 @  
A4

Date drawn:  
Oct 2020

Drawing number:  
74HR-221 Rev 03