


73 Coronation Road
Hayes
UB3 4JU

OS MasterMap 1250/2500/10000 scale

1:1250 scale print at A4, Centre: 510109 E, 178599 N

©Crown Copyright Ordnance Survey. Licence no. 100057546

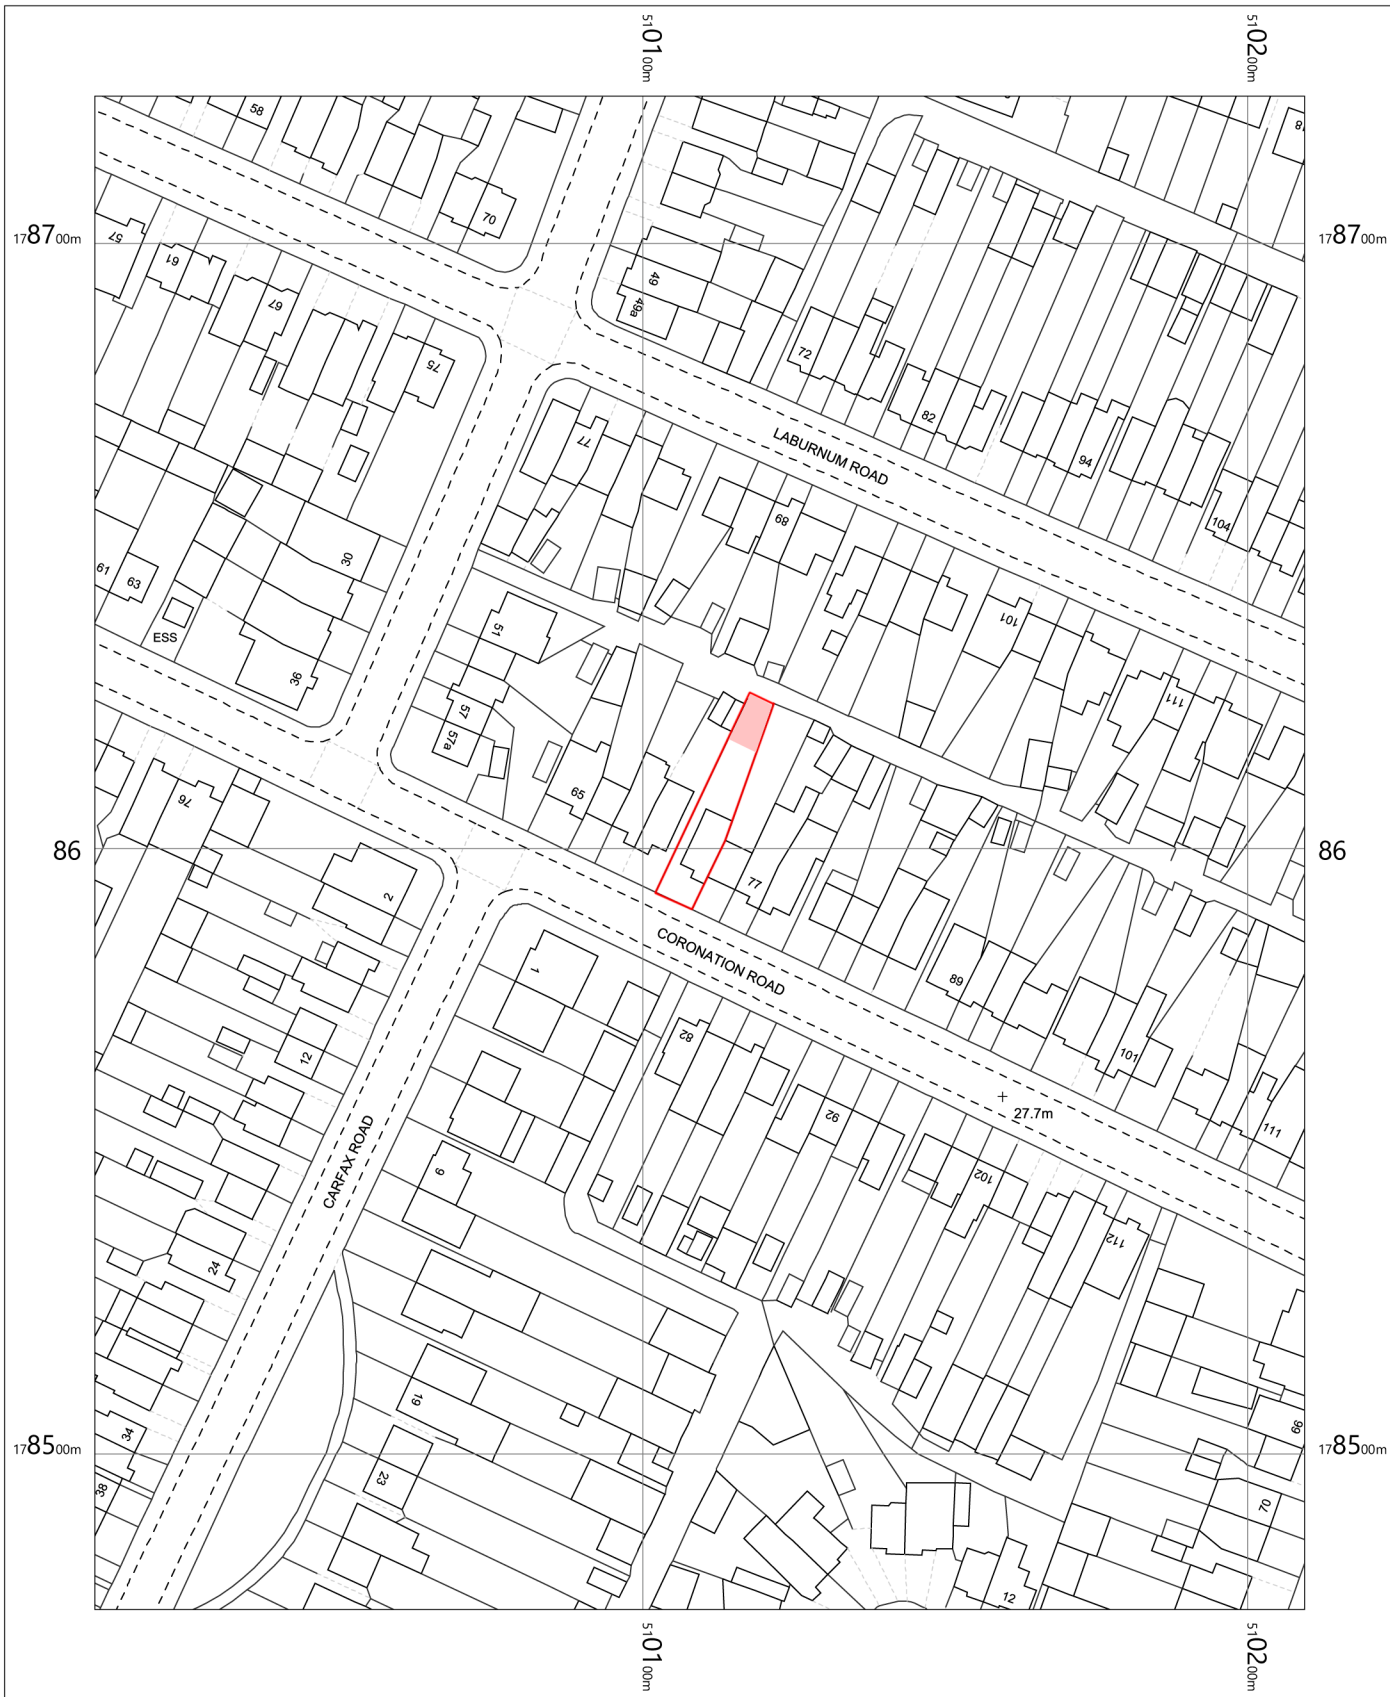