EXTENT OF UNIT B (TO BE DEMOLISHED)

EXISTING QUBA MASJID & EDUCATION CENTRE

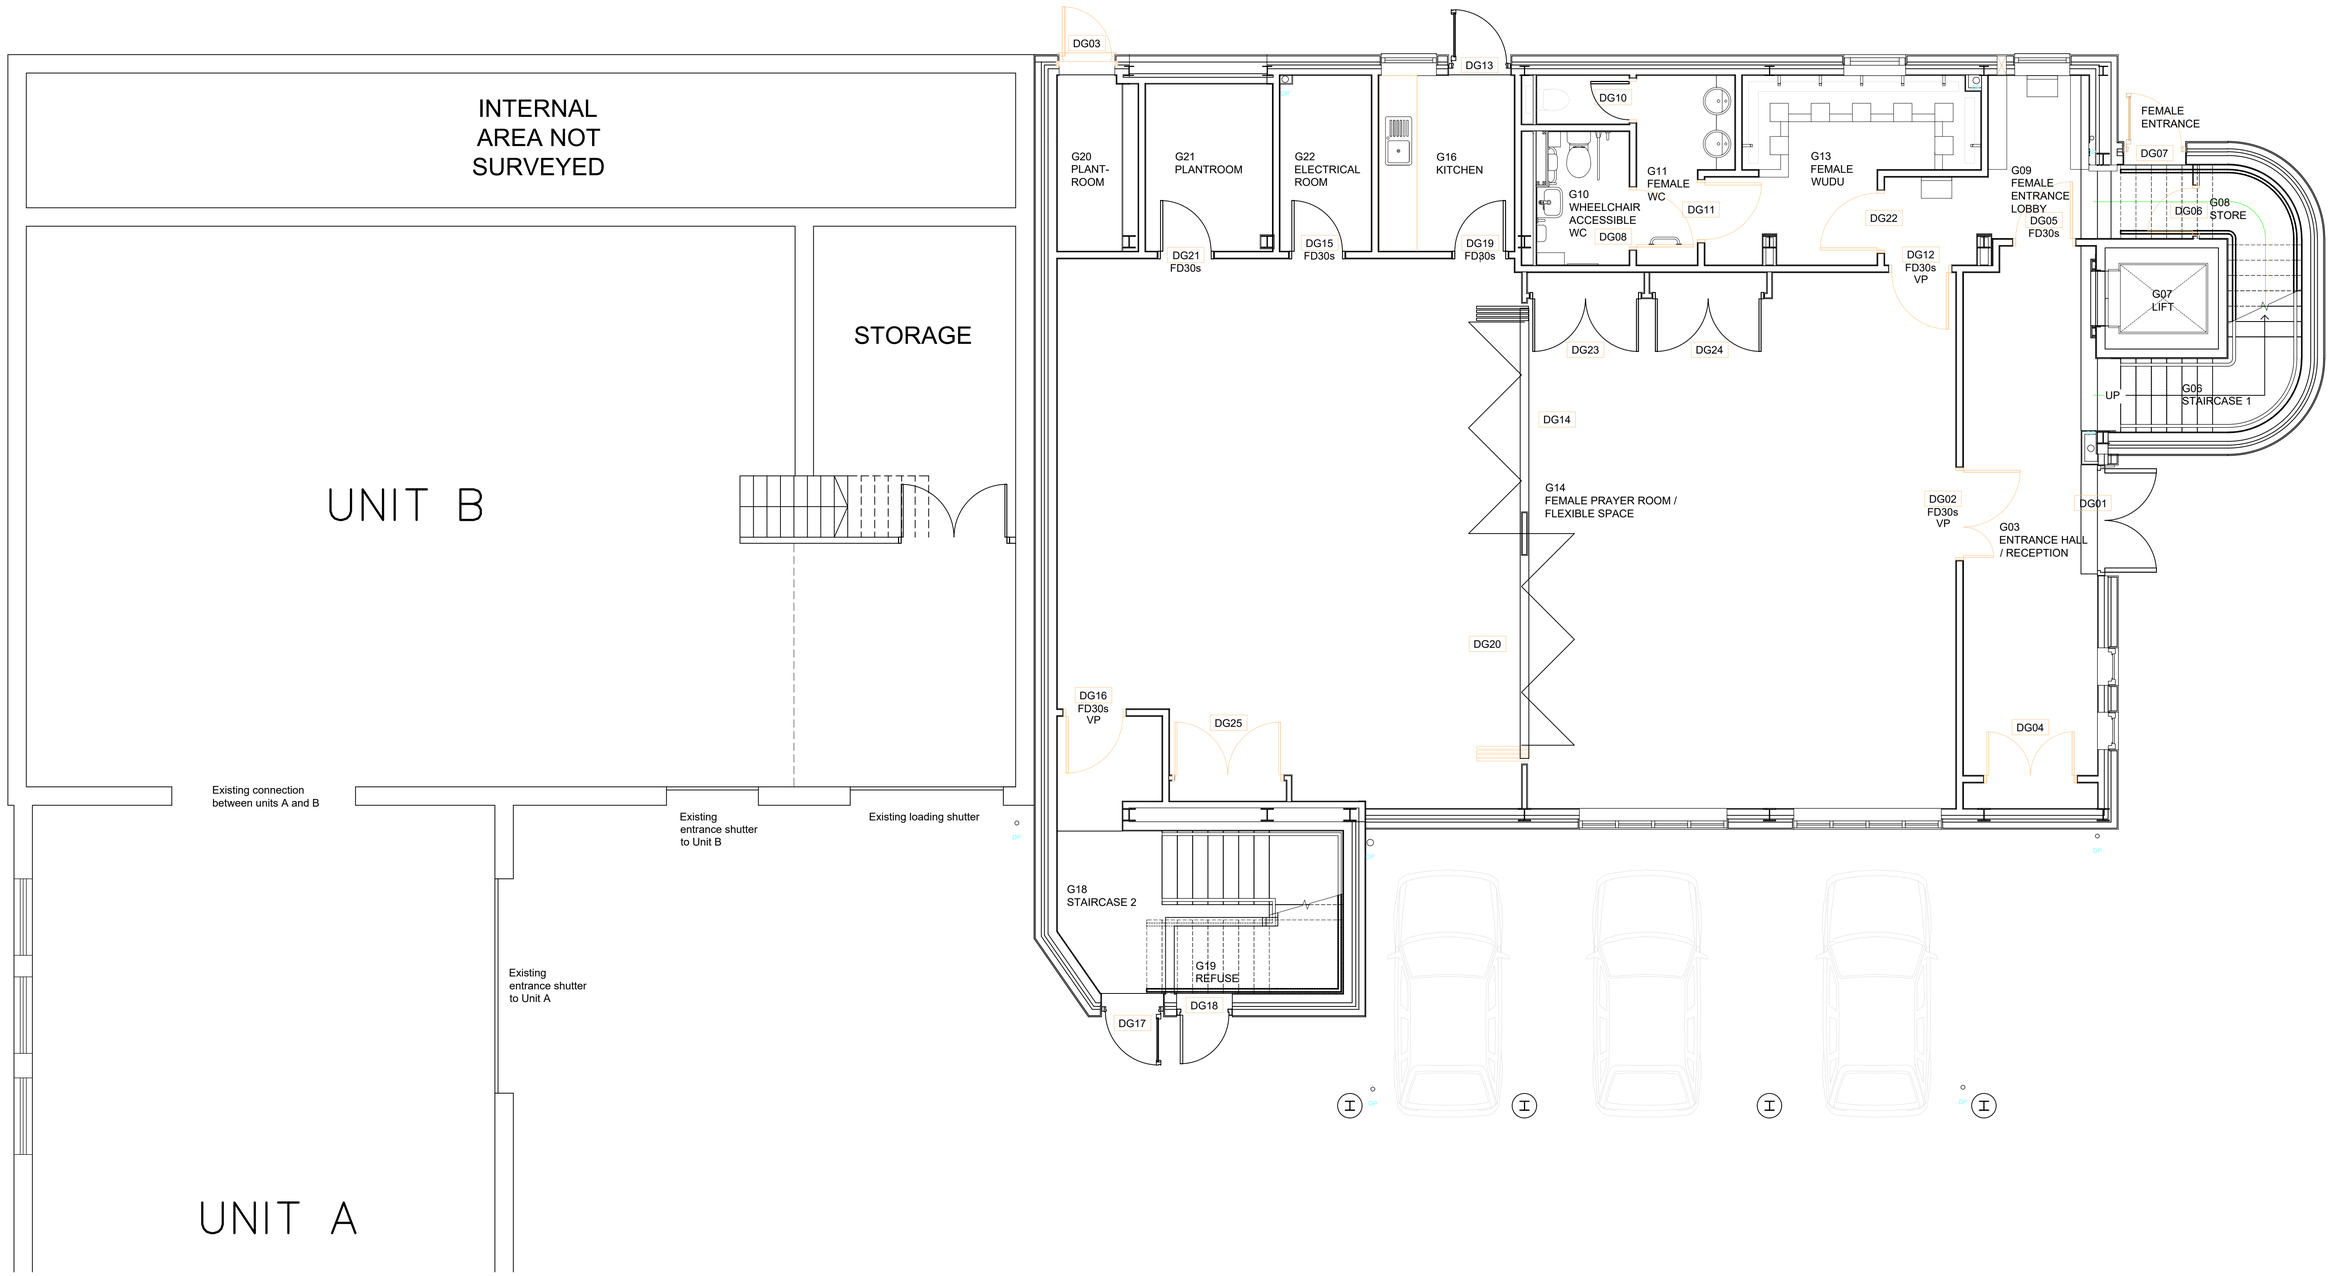

EXISTING GROUND FLOOR PLAN

N 1:100

0 1 5 10

BRL design

BRL DESIGN GROUP LTD	Office 17, Creykes Court, The Millfields, Plymouth, PL1 3JB	info@brldesign.co.uk	www.brldesign.co.uk	01752 963147					
Project number:	9015	Project name:	Quba Masjid & Education Centre Extension	Client:	Quba Masjid & Education Centre	Drawn by:	PM	Dwg No:	9015-1010 -
Date:	May 25	Detail:	Existing Ground Floor Plan	Status:	PLANNING	Checked by:	CP	Scale:	1:100 A1