



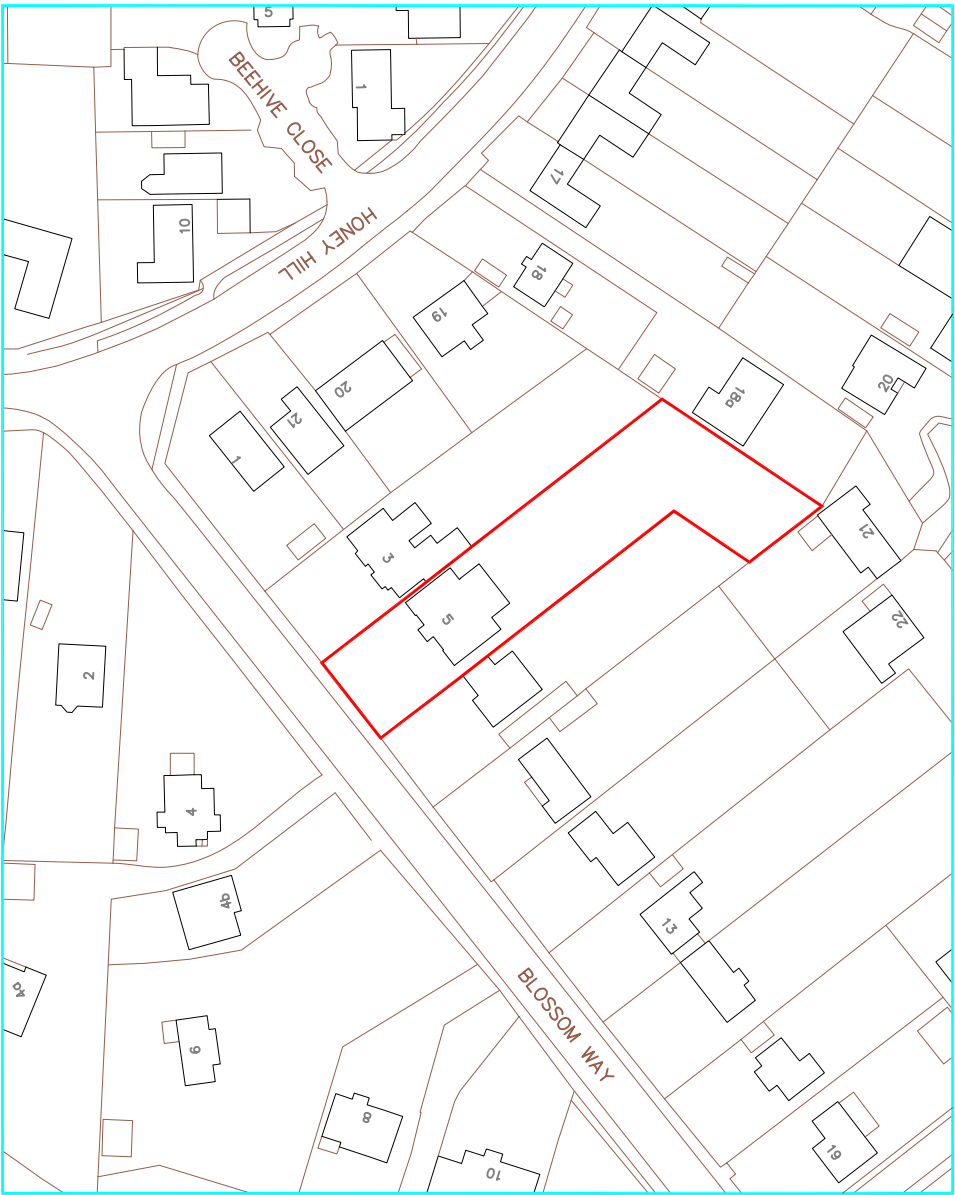

Location Plan 1:1250

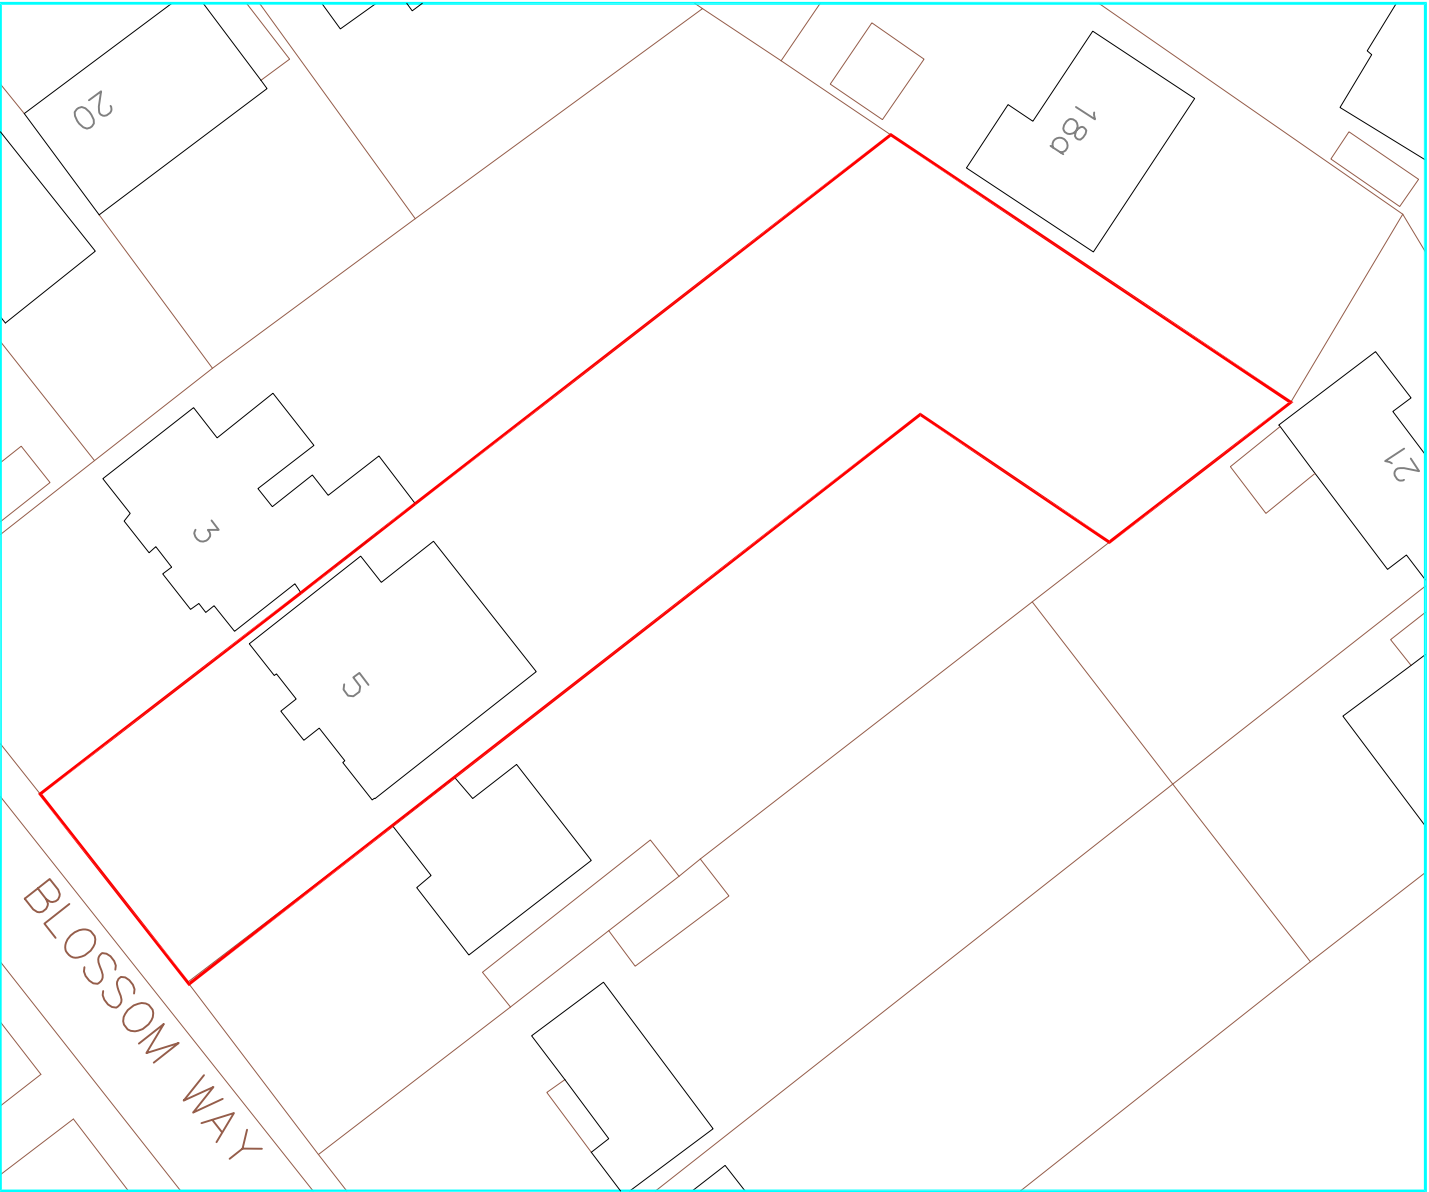

Block Plan 1:500

rev:				
These drawings should be approved by local Authority				

No dimensions to be scaled from this drawing. All dimensions to be checked on site. This drawing is copyright and should not be reproduced without permission of the Architects.

client:

Mr. Iftikhar Ahmad

project:

**5 Blossom Way
Hillingdon
UB10 9LL**

drawing:

Location & Block Plans

scale: As Shown	date: Oct 2017	drawn:
-----------------	----------------	--------

01 / 06	rev:
----------------	------