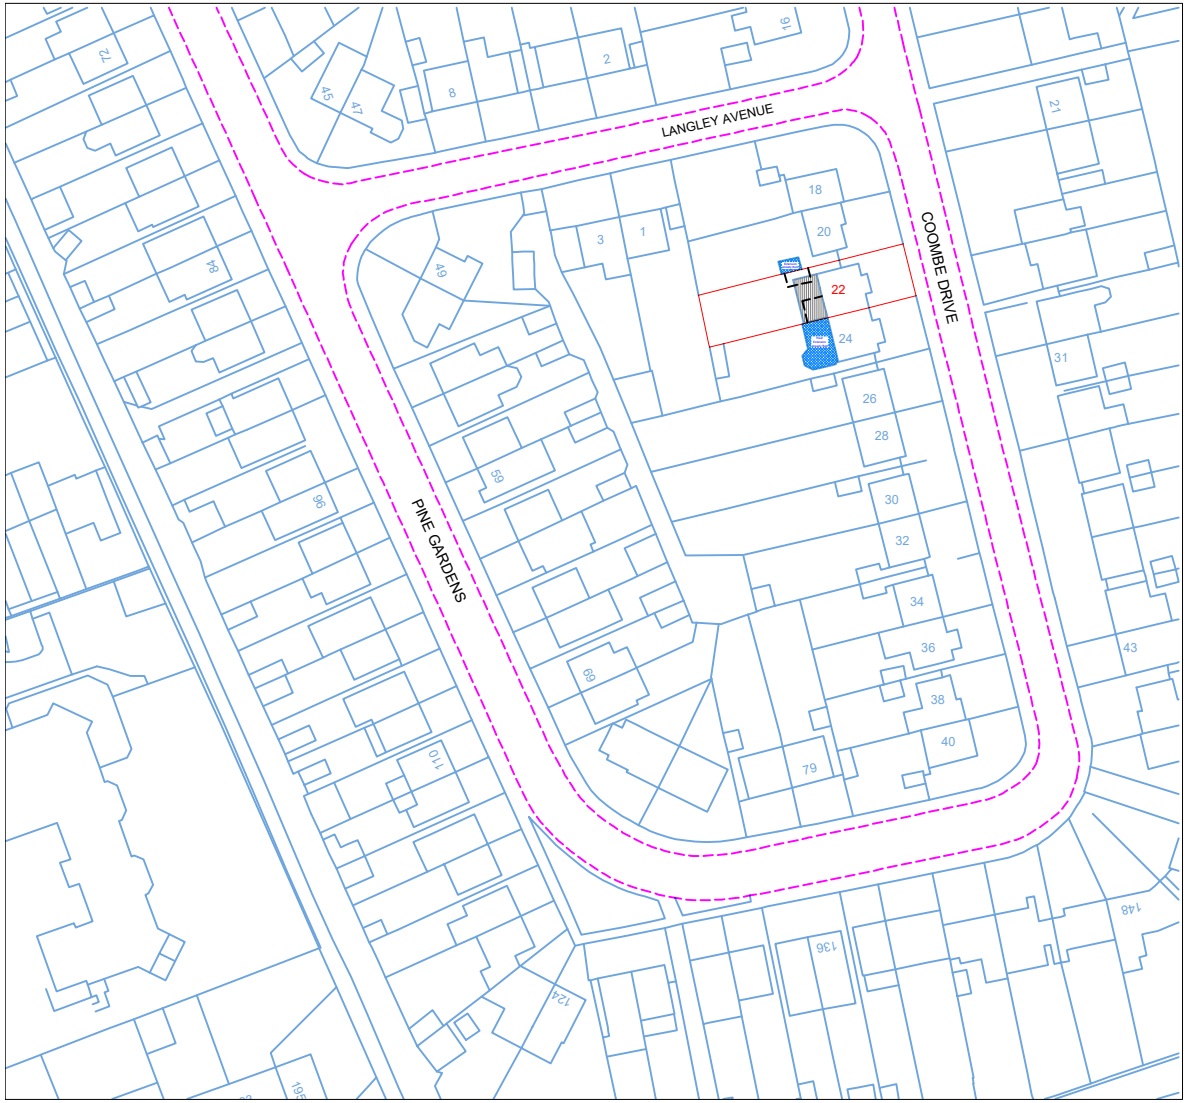

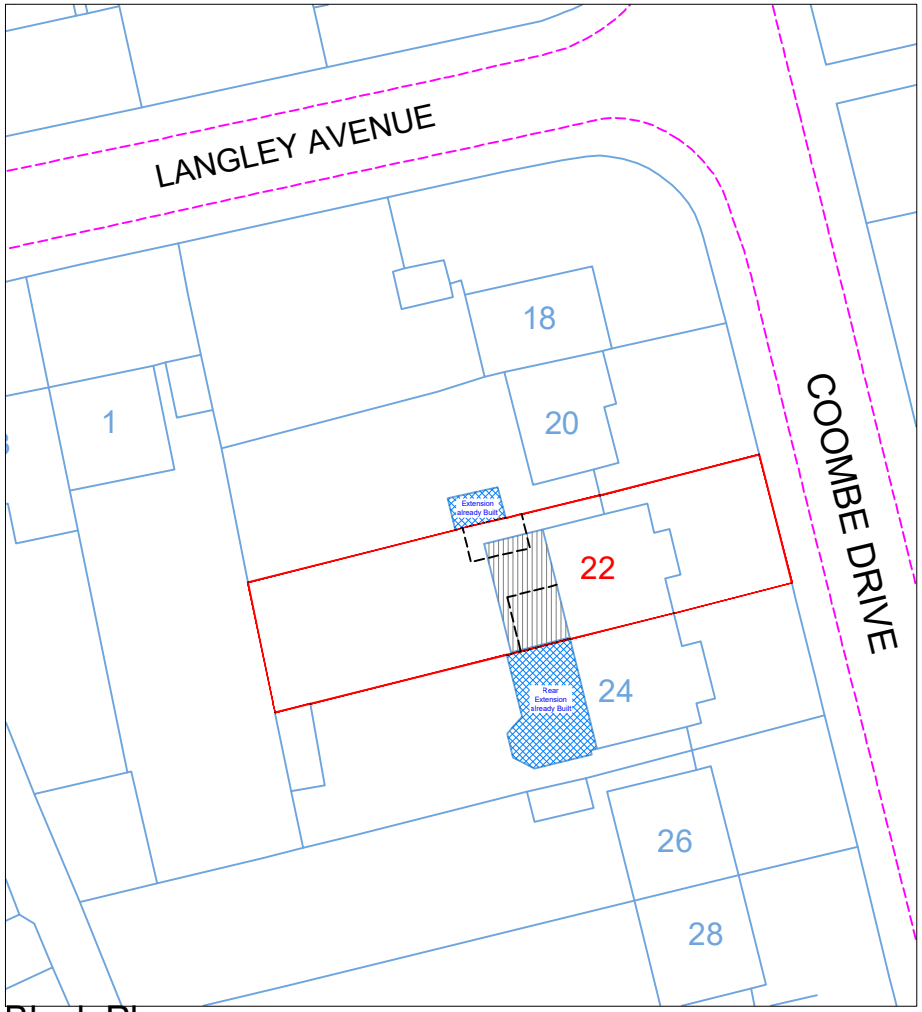

Block Plan

Scale: 1:500

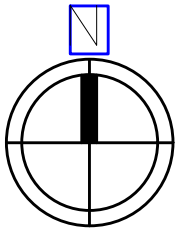

Location Plan

Scale: 1:1250

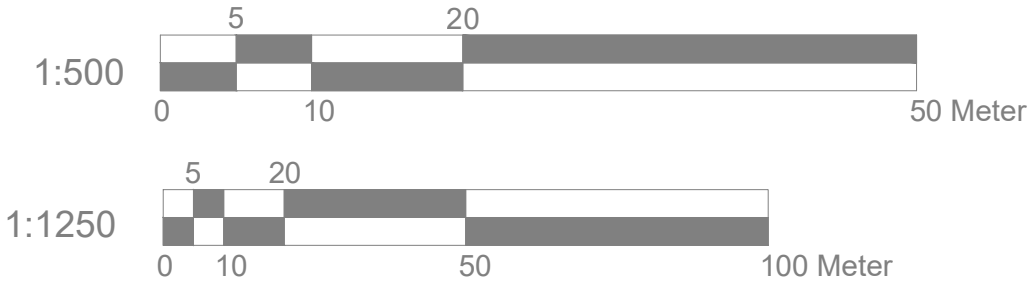

Site Address

22 Coombe Drive
Ruislip
HA4 9TR

Scale: 1:500/1250@A4	Revision Date:
Date:JAN 2026	
Drawing No.: RR-01	
Drawn By: RP	

e:mail - nisarg@hotmail.com
(M) +44 (0) 7951491310

Art @ Rooshika