DO NOT SCALE - IF IN DOUBT ASK

MOTT MACDONALD
One Valpy
20 Valpy Street
Reading RG1 1AR
United Kingdom
T +44 (0)118 902 7800
F +44 (0)118 902 7801
W mottmac.com

Barhale
BARHALE,
THE COACH HOUSE,
TYTTENHANGER PARK,
COURSERS ROAD, ST ALBANS,
HERTFORDSHIRE, AL4 0PF

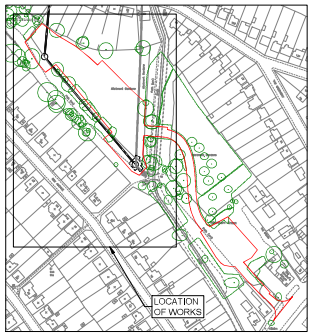

KEY PLAN
SCALE 1:2500

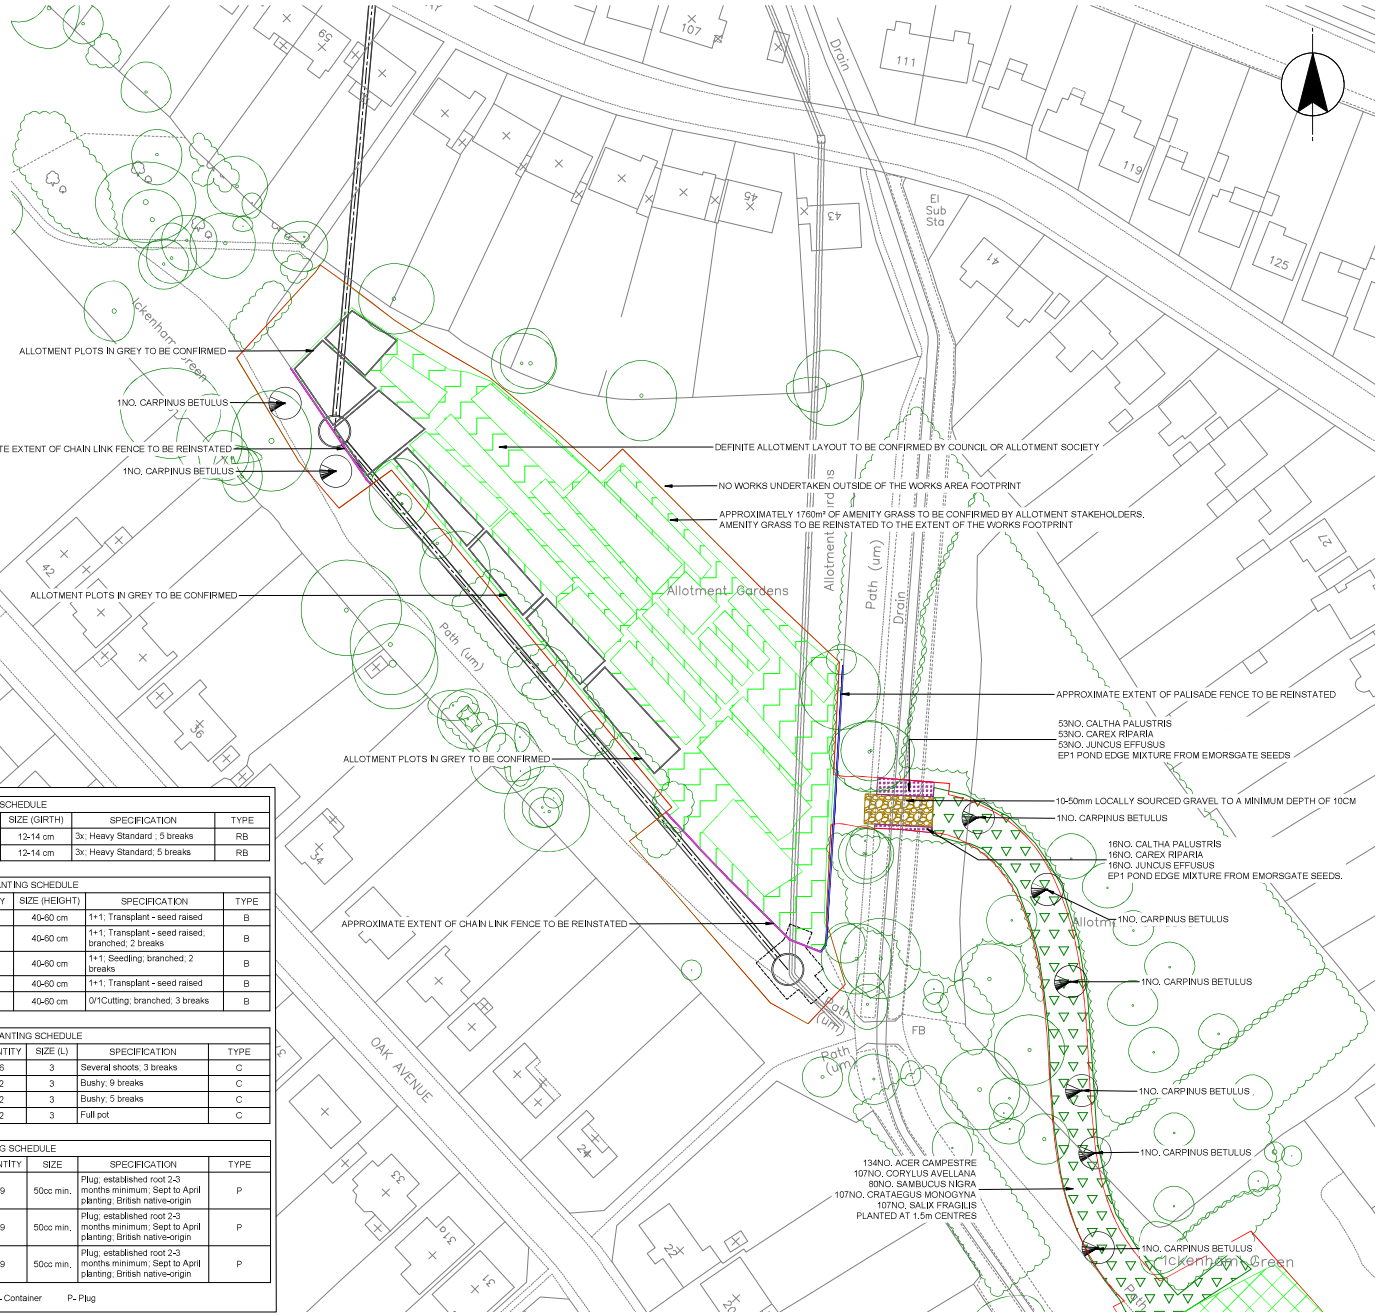

REINSTATEMENT PLAN
SCALE 1:500

TREE PLANTING SCHEDULE					
SPECIES		QUANTITY	SIZE (GIRTH)	SPECIFICATION	TYPE
Common Hornbeam	*Carpinus betulus*	10	12-14 cm	3x; Heavy Standard ; 5 breaks	RB
American Sweetgum	*Liquidamber styraciflua*	2	12-14 cm	3x; Heavy Standard; 5 breaks	RB

NATIVE WOODLAND PLANTING SCHEDULE						
SPECIES		%	QUANTITY	SIZE (HEIGHT)	SPECIFICATION	TYPE
Field Maple	*Acer campestre*	25	139	40-60 cm	1+1; Transplant - seed raised	B
Common Hazel	*Corylus avellana*	20	110	40-60 cm	1+1; Transplant - seed raised; branched; 2 breaks	B
Common Elder	*Sambucus nigra*	15	82	40-60 cm	1+1; Seedling; branched; 2 breaks	B
Common Hawthorn	*Crataegus monogyna*	20	110	40-60 cm	1+1; Transplant - seed raised	B
Crack willow	*Salix fragilis*	20	109	40-60 cm	0/1Cutting; branched; 3 breaks	B

ORNAMENTAL SHRUB PLANTING SCHEDULE					
SPECIES		QUANTITY	SIZE (L)	SPECIFICATION	TYPE
Lesser Periwinkle	*Vinca minor*	16	3	Several shoots; 3 breaks	C
Fortune's Spindle	*Euonymus fortunei 'Emerald 'n Gold'*	12	3	Bushy; 9 breaks	C
English Lavender	*Lavandula angustifolia*	12	3	Bushy; 5 breaks	C
Pendulous Sedge	*Carex pendula*	12	3	Full pot	C

RIPARIAN PLANTING SCHEDULE					
SPECIES		QUANTITY	SIZE	SPECIFICATION	TYPE
Marsh Marigold	*Caltha palustris*	69	50cc min.	Plug; established root 2-3 months minimum; Sept to April planting; British native-origin	P
Greater Pond Sedge	*Carex riparia*	69	50cc min.	Plug; established root 2-3 months minimum; Sept to April planting; British native-origin	P
Common Rush	*Juncus effusus*	69	50cc min.	Plug; established root 2-3 months minimum; Sept to April planting; British native-origin	P

RB- Root Ball B- Bare Root C- Container P- Plug

NOTES:

1. ALL DIMENSIONS IN MILLIMETRES UNLESS NOTED OTHERWISE
2. ALL LEVELS IN METRES RELATIVE TO ORDNANCE DATUM NEWLYN.

REFERENCES:

Drawing Number	
J923.01-DN-TS001304-098-DR-L-0901	SITE LOCATION PLAN
J923.01-DN-TS001304-098-DR-L-0902	LANDSCAPE REINSTATEMENT PLAN 1 OF 2

LEGEND:

- SOUTHERN SITE AREA
- EXISTING TREES AND TREE GROUPS
- PROPOSED TREES
- PROPOSED WOODLAND PLANTING
- PROPOSED ORNAMENTAL SHRUBS
- PROPOSED AMENITY GRASS
- PROPOSED ALLOTMENT GRASS (TO BE CONFIRMED BY ALLOTMENT STAKEHOLDERS)
- PROPOSED RIPARIAN PLANTING
- PROPOSED 10-50mm GRAVEL
- APPROXIMATE EXTENT OF PALISADE FENCE TO BE REINSTATED
- APPROXIMATE EXTENT OF CHAIN LINK FENCE TO BE REINSTATED

NOT FOR CONSTRUCTION

CURRENT REVISION INFORMATION
CHANGES FOLLOWING COMMENTS FROM LPA

Revision	Status	Suitability Description	Authored	Checked	Approved	Date
P06	S4	FOR ISSUE	AH	PW	EB	28/07/2023
P05	S3	FOR REVIEW AND COMMENT	AH	PW	EB	10/05/2023
P04	S3	FOR REVIEW AND COMMENT	AH	PW	EB	16/05/2023
P03	S3	FOR REVIEW AND COMMENT	AH	PW	EB	11/05/2023
P02	S3	FOR REVIEW AND COMMENT	AH	PW	EB	09/05/2023
P01	S3	FOR REVIEW AND COMMENT	AH	PW	EB	27/04/2023

Thames Water Utilities
Clearwater Court
Vastern Road, Reading RG1 8DB

Location Code: TS001304	OS Reference: TQ0787	Security Reference: UBR
Project Group: NETWORK	Sub Process: WASTEWATER	

Location/Town: THE GREENWAY, ICKENHAM, UXBRIDGE UB10 8LS

Site Name: TS001304 - RUISLIP_BR_TS001

Project Name: J923.01 THE GREENWAY

Drawing Title: LANDSCAPE REINSTATEMENT DRAWING 2 OF 2

Scale:	Sheet Size:	Status:
AS SHOWN	A1	S4
Drawing Number: J923.01-DN-TS001304-098-DR-L-0903		Revision: P06

SCALE 1 : 1250 (10m 0 100m)
SCALE 1 : 500 (10m 0 40m)

THIS DOCUMENT WAS PREPARED BY MOTT MACDONALD UNDER ASSIGNMENT FROM THAMES WATER AND THE CONTENT SHOULD NOT BE RELIED ON OR USED FOR PURPOSES OTHER THAN THOSE ASSIGNED. WITHOUT FURTHER VERIFICATION BY THAMES WATER. MOTT MACDONALD DOES NOT ACCEPT RESPONSIBILITY OR LIABILITY FOR USE OF THIS DOCUMENT OTHER THAN THAT FOR WHICH IT WAS ORIGINALLY INTENDED.

PLOTTED ON $$$$sytime$$$$$$$$$$ BY $$$USR$$$
LOCATION : $$$$$$$SITENAME$$$$$$ $$$$dgnspec$$$$$$$$$$