



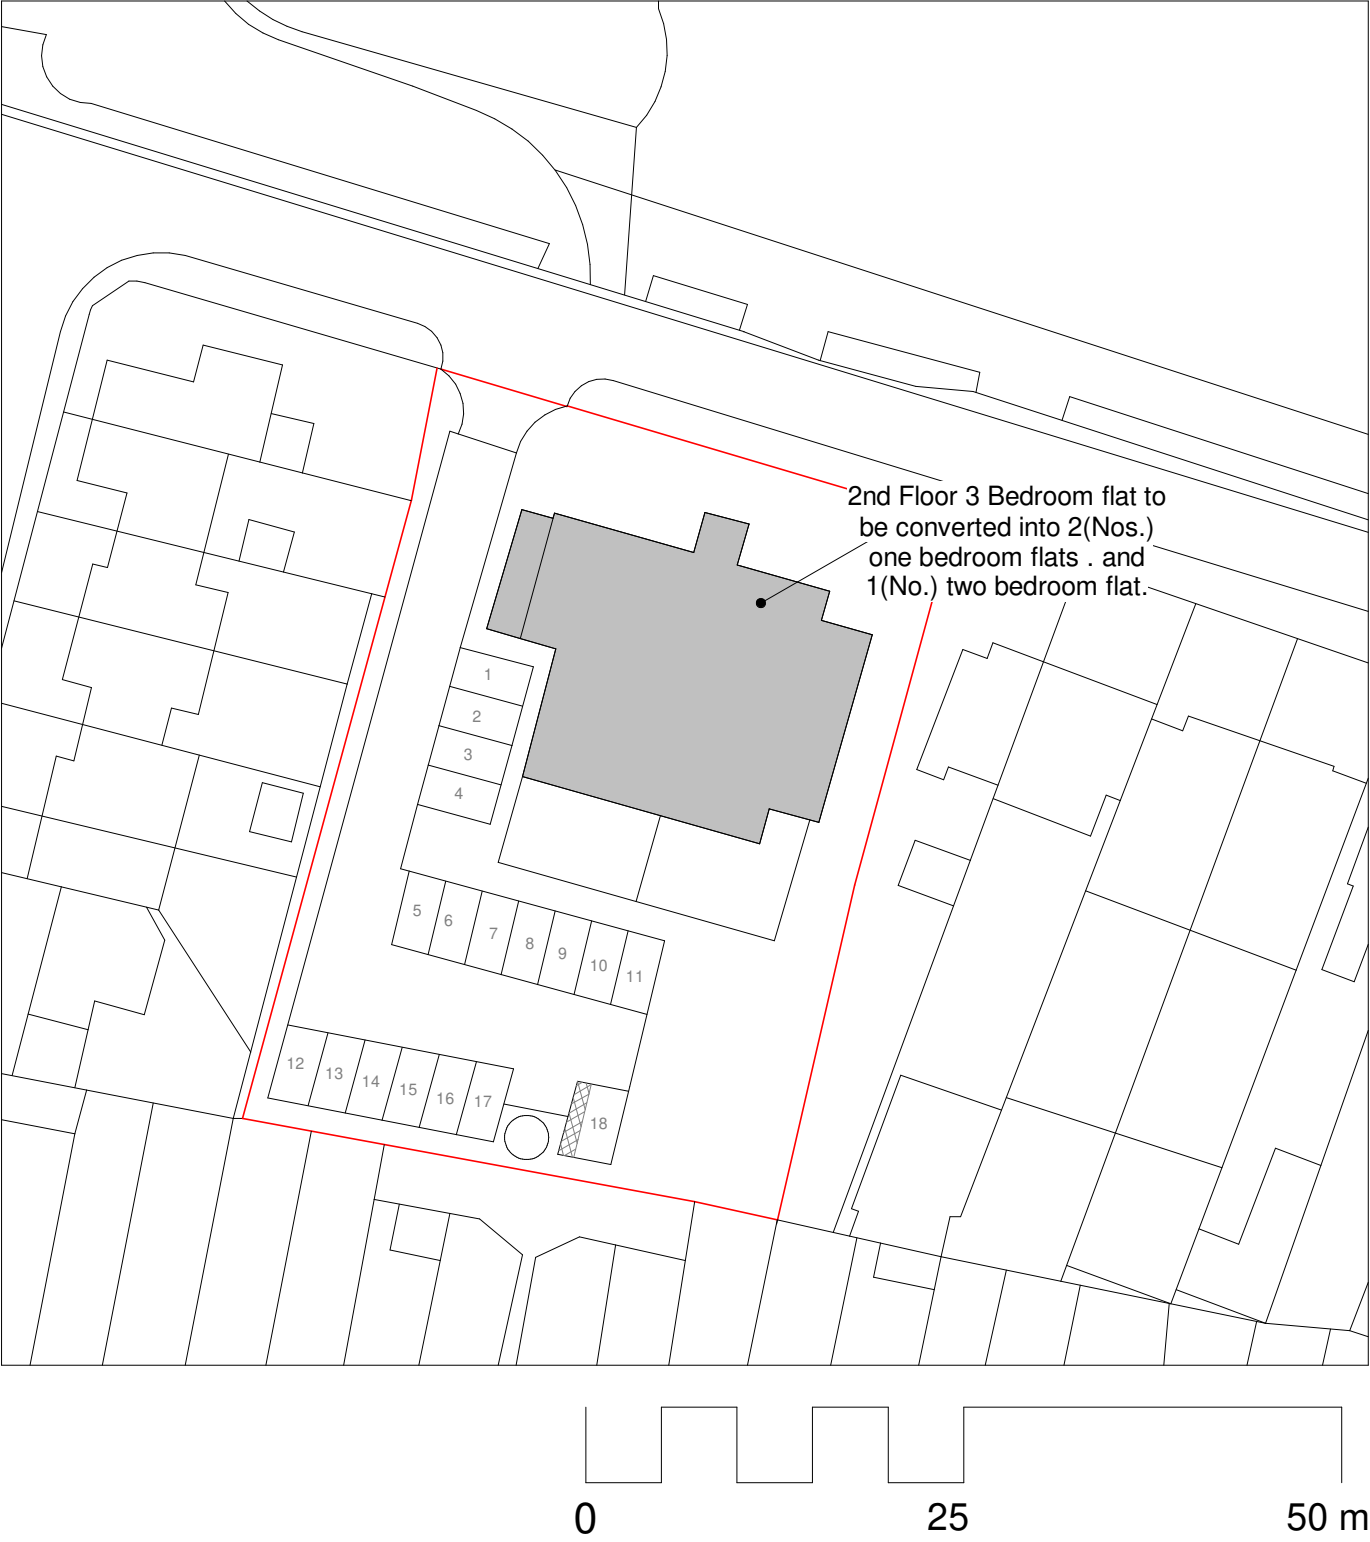


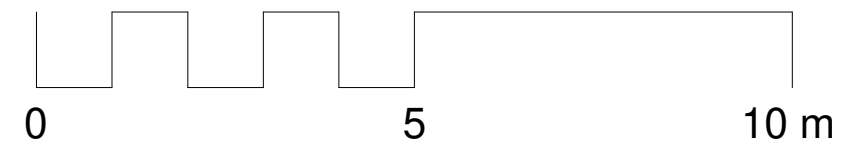

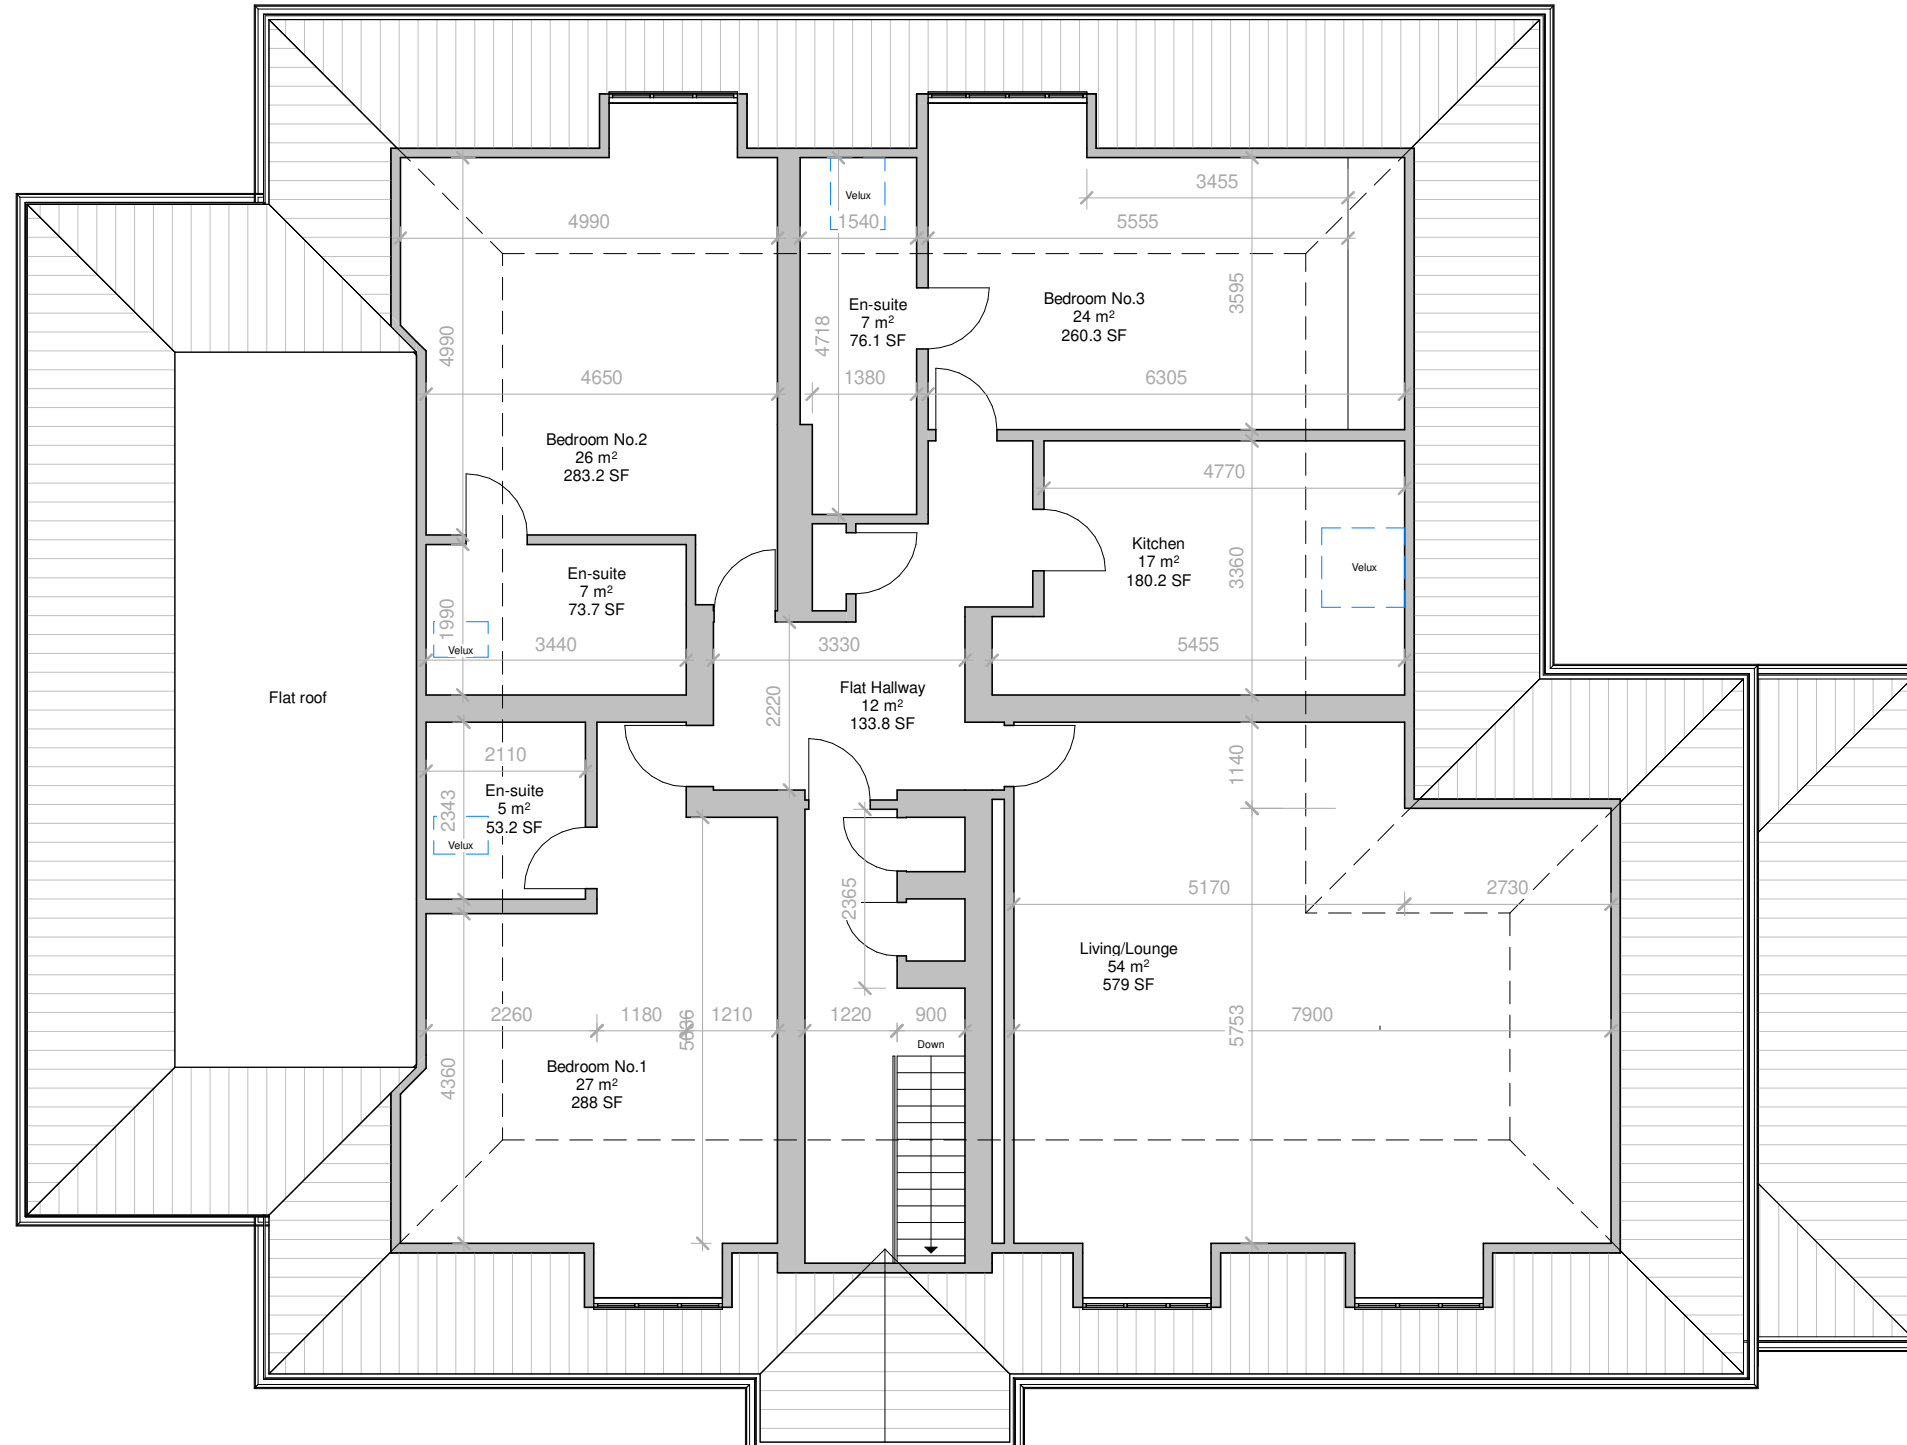



THE MARKET DESIGN & BUILD A TRUE DESIGN & BUILD COMPANY	320 High Street Harlington, Hayes, Middlesex, UB3 5DU t:0203 432 5269 www.themarketdesignbuild.com info@themarketdesignbuild.com	RIBA Chartered Practice	COPYRIGHT This drawing has been produced by The Market Design & Build's Chartered Architect and is not to be used or reproduced by any other party for any purpose. Site survey to be conducted before any building work is carried out. Any discrepancies to be reported to architect.	All measurements to be checked prior to construction. Any changes to be reported back to this office. Contractor responsible for calling out building control officer as required at stages requested by council.	ISSUE: TENDER ISSUE	TITLE Existing Loft		DWG NO: A101
					PROJECT Oaklands Court, 360 Cranford Lane, Hayes, UB3 5HD	Scale @A3 1 : 100	Date 23/05/2019	By: Ayaz Shah Checked By: Stefan

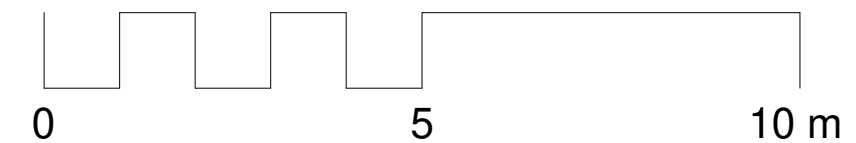

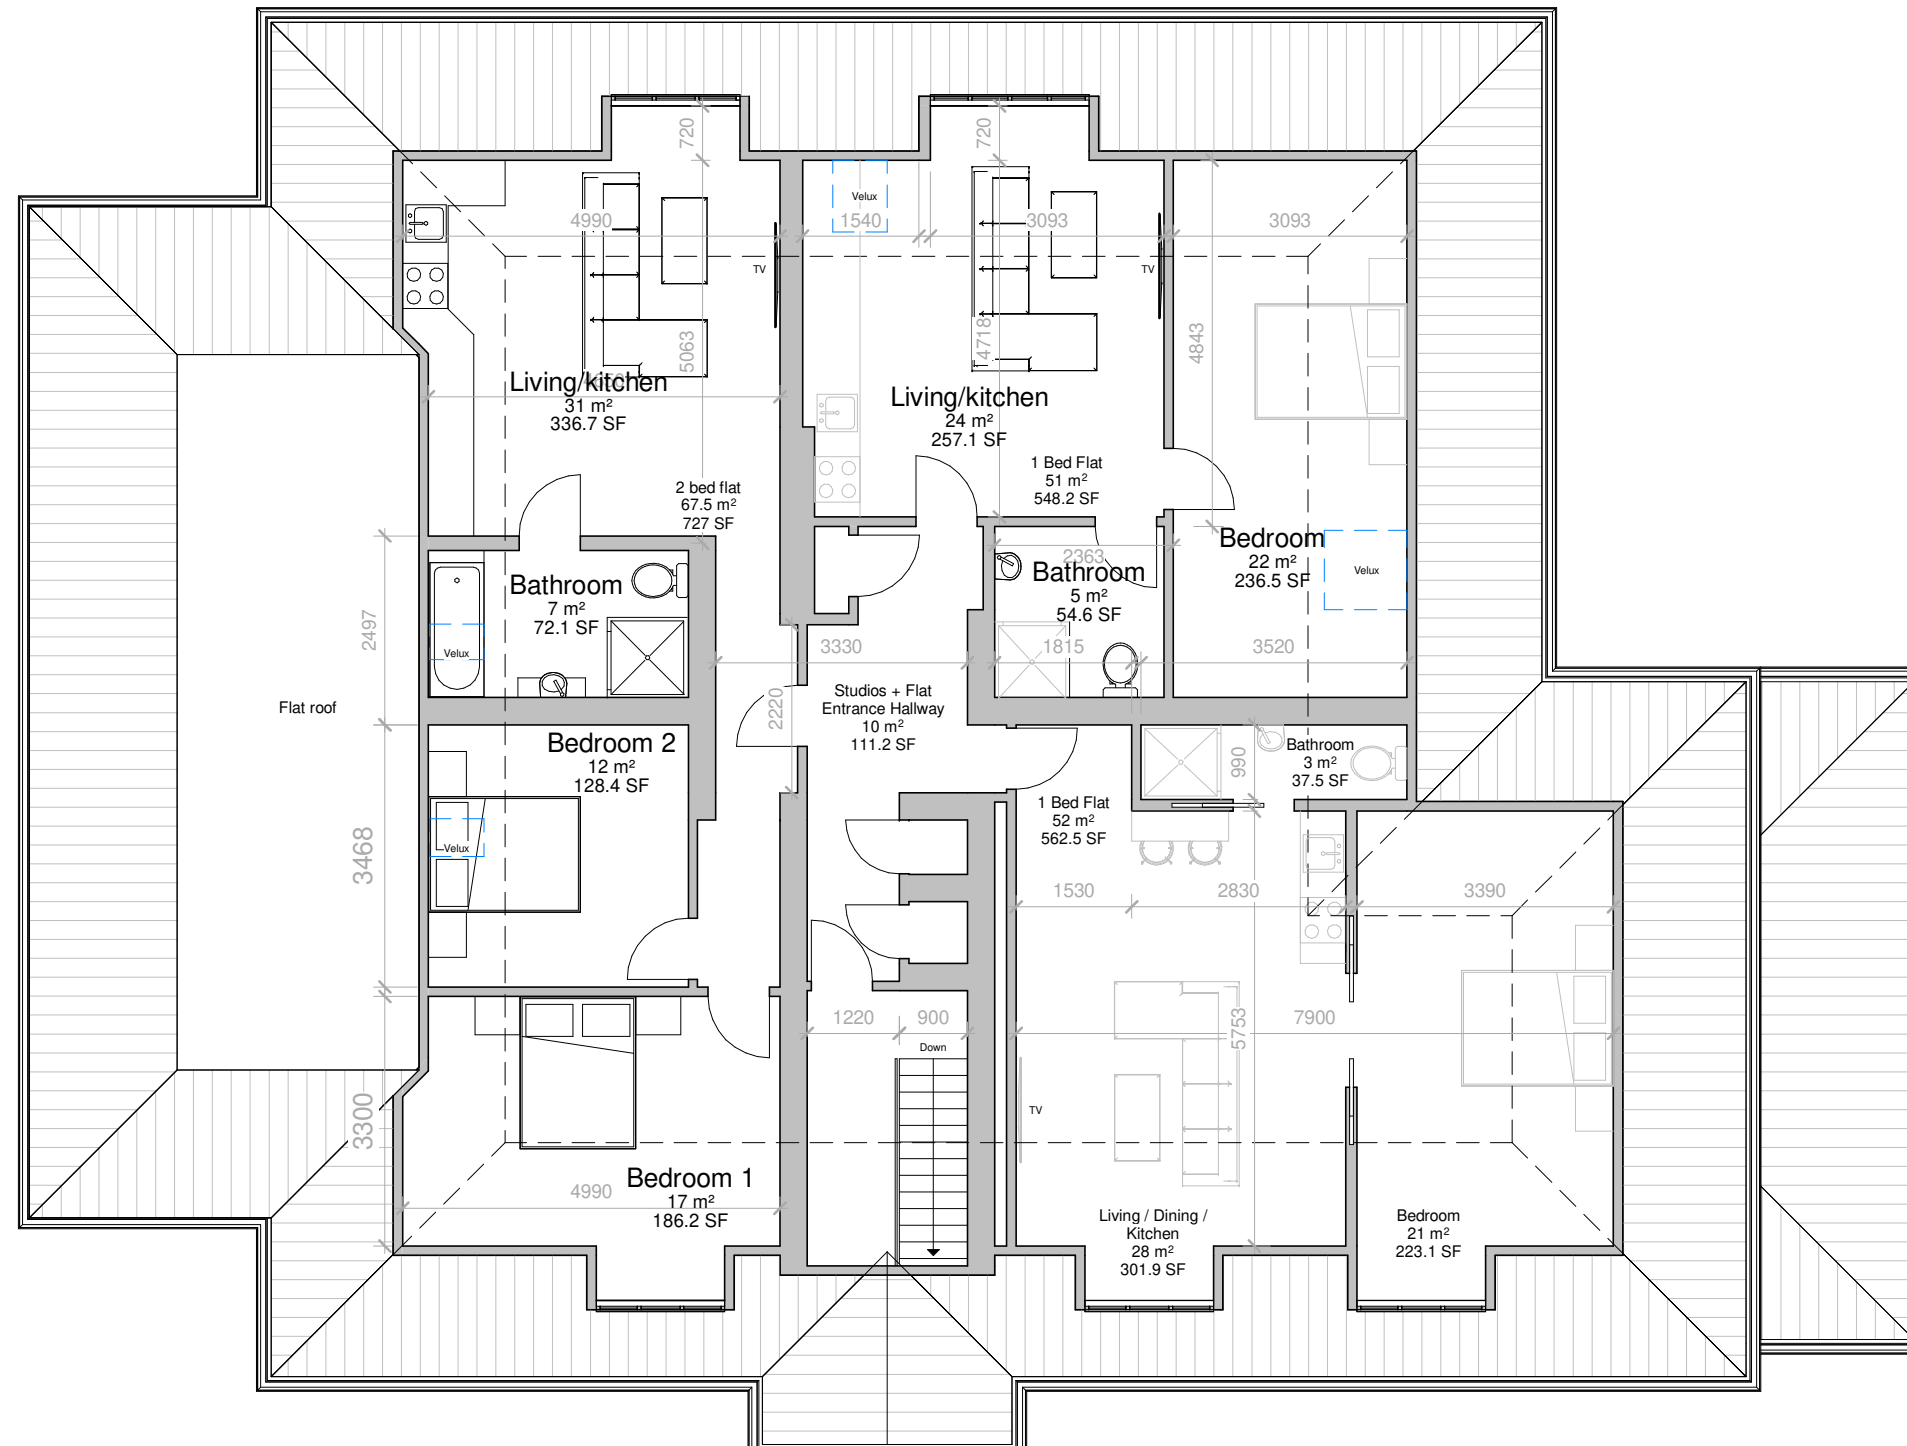



No change will be made to the external facades of the building

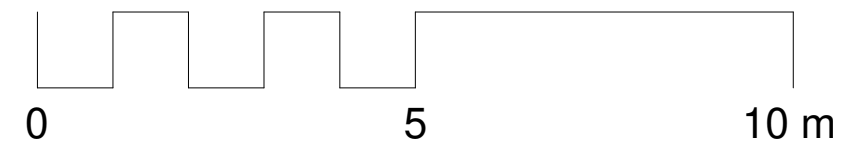

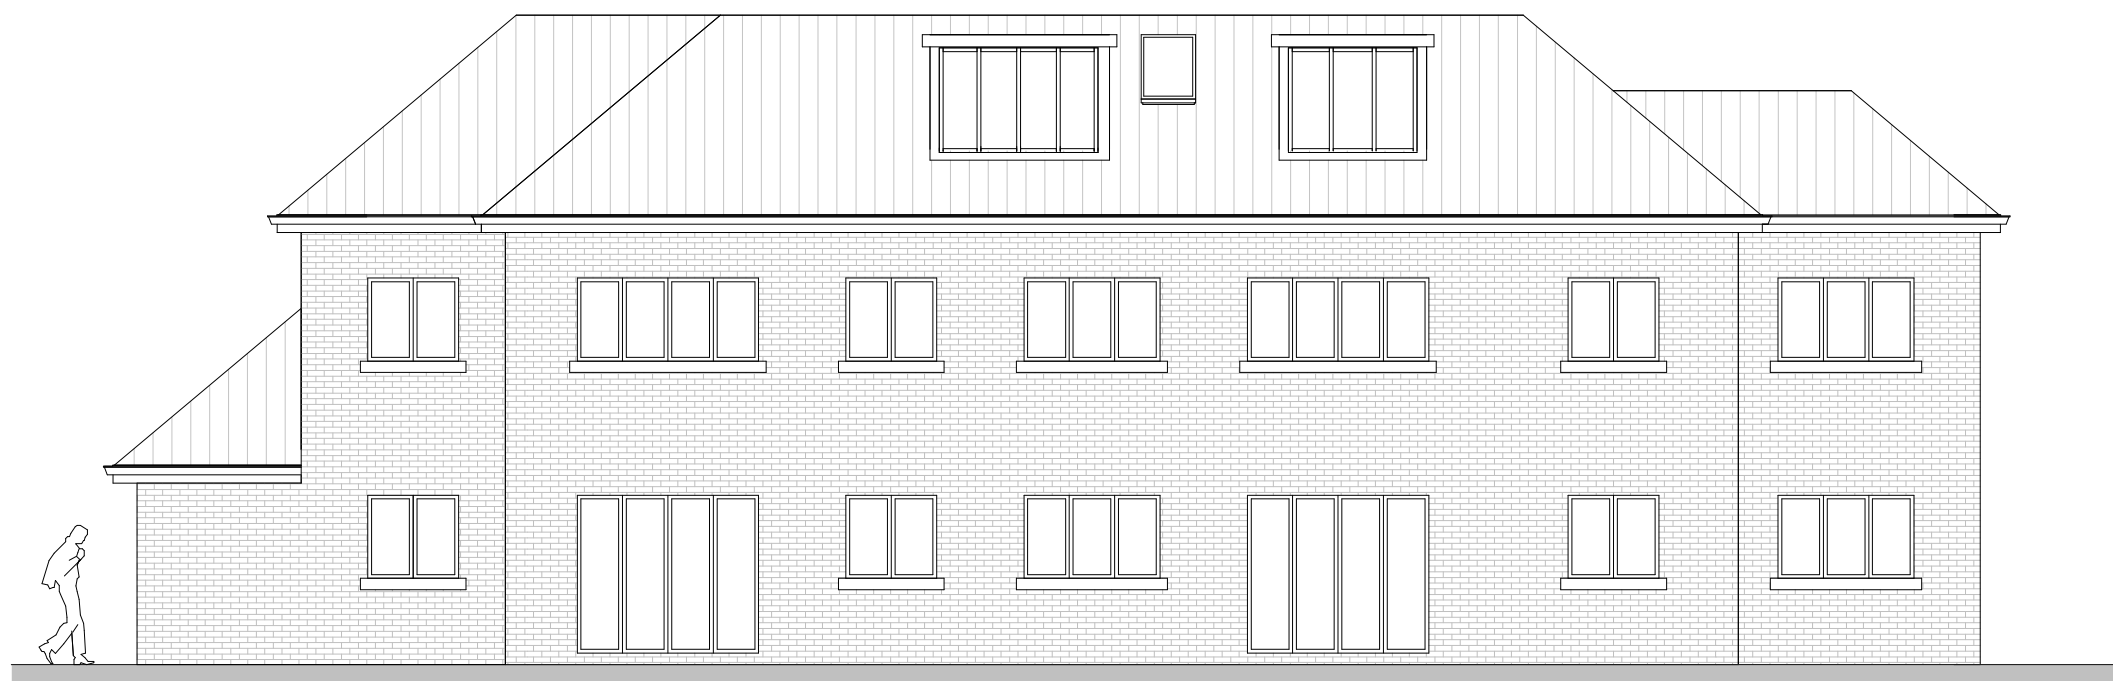



No change will be made to the external facades of the building

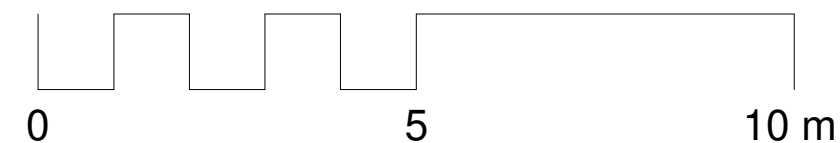

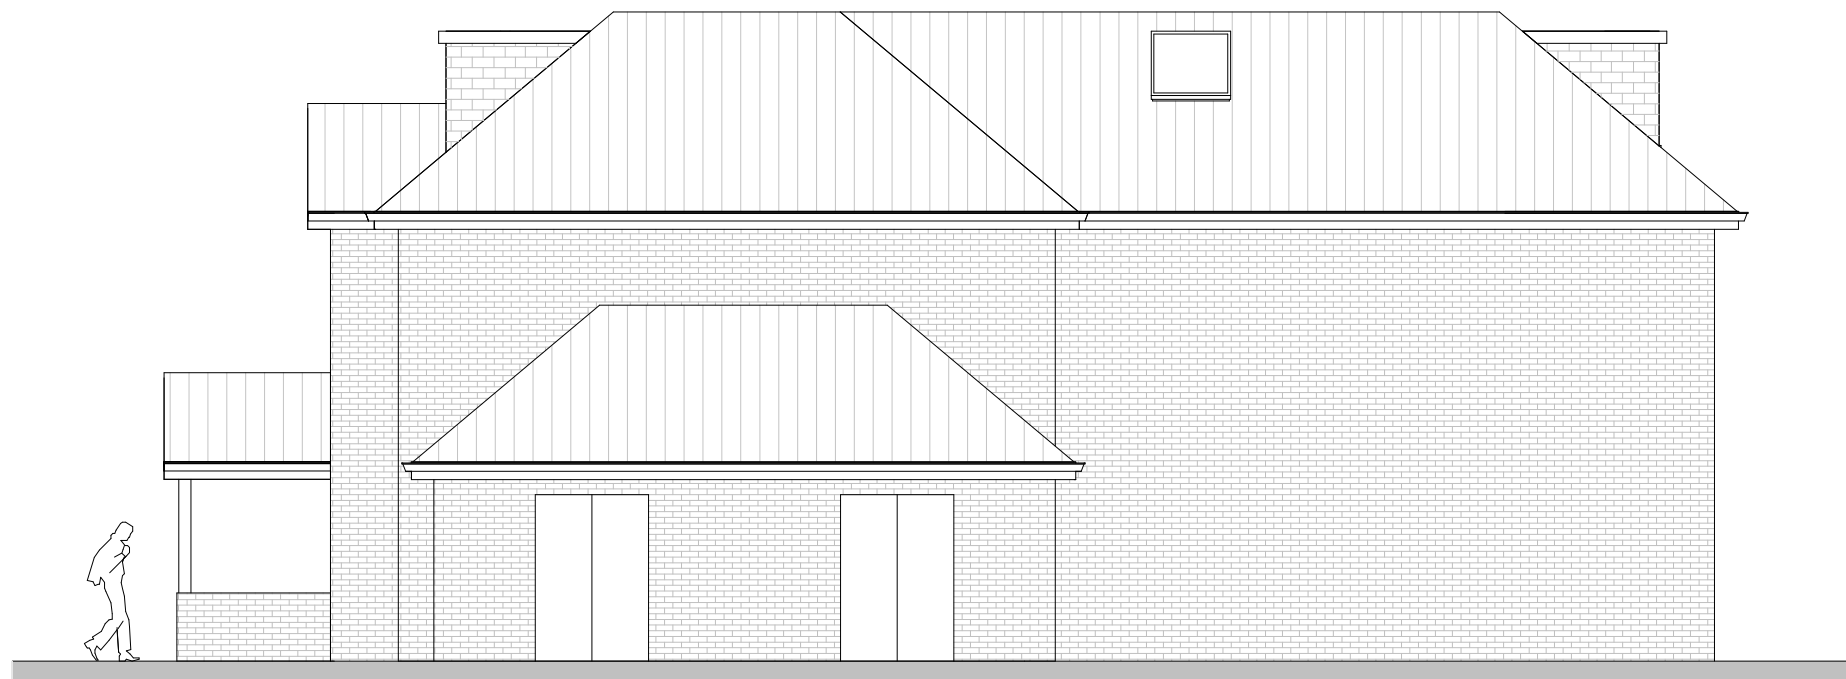

No change will be made to the external facades of the building

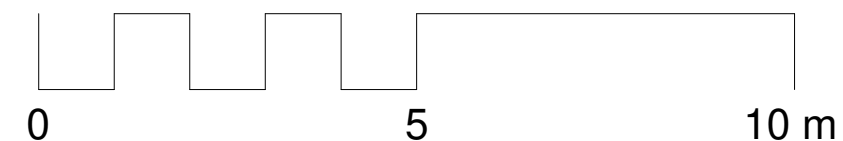

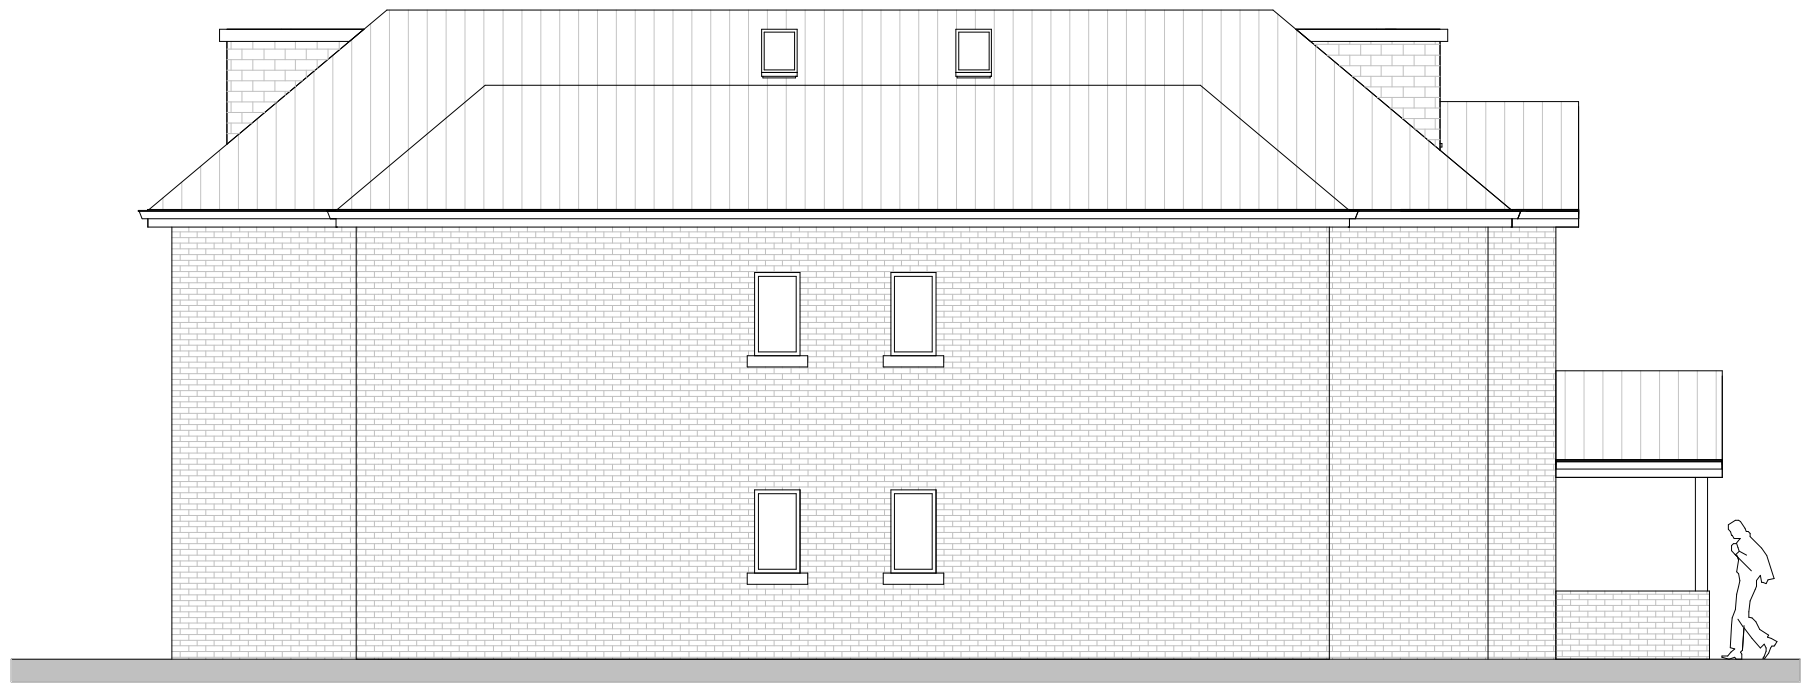

No change will be made to the external facades of the building

