


EXISTING ELEVATIONS A7

70 HALFORD ROAD ICKENHAM

H4		1:50
----	--	------

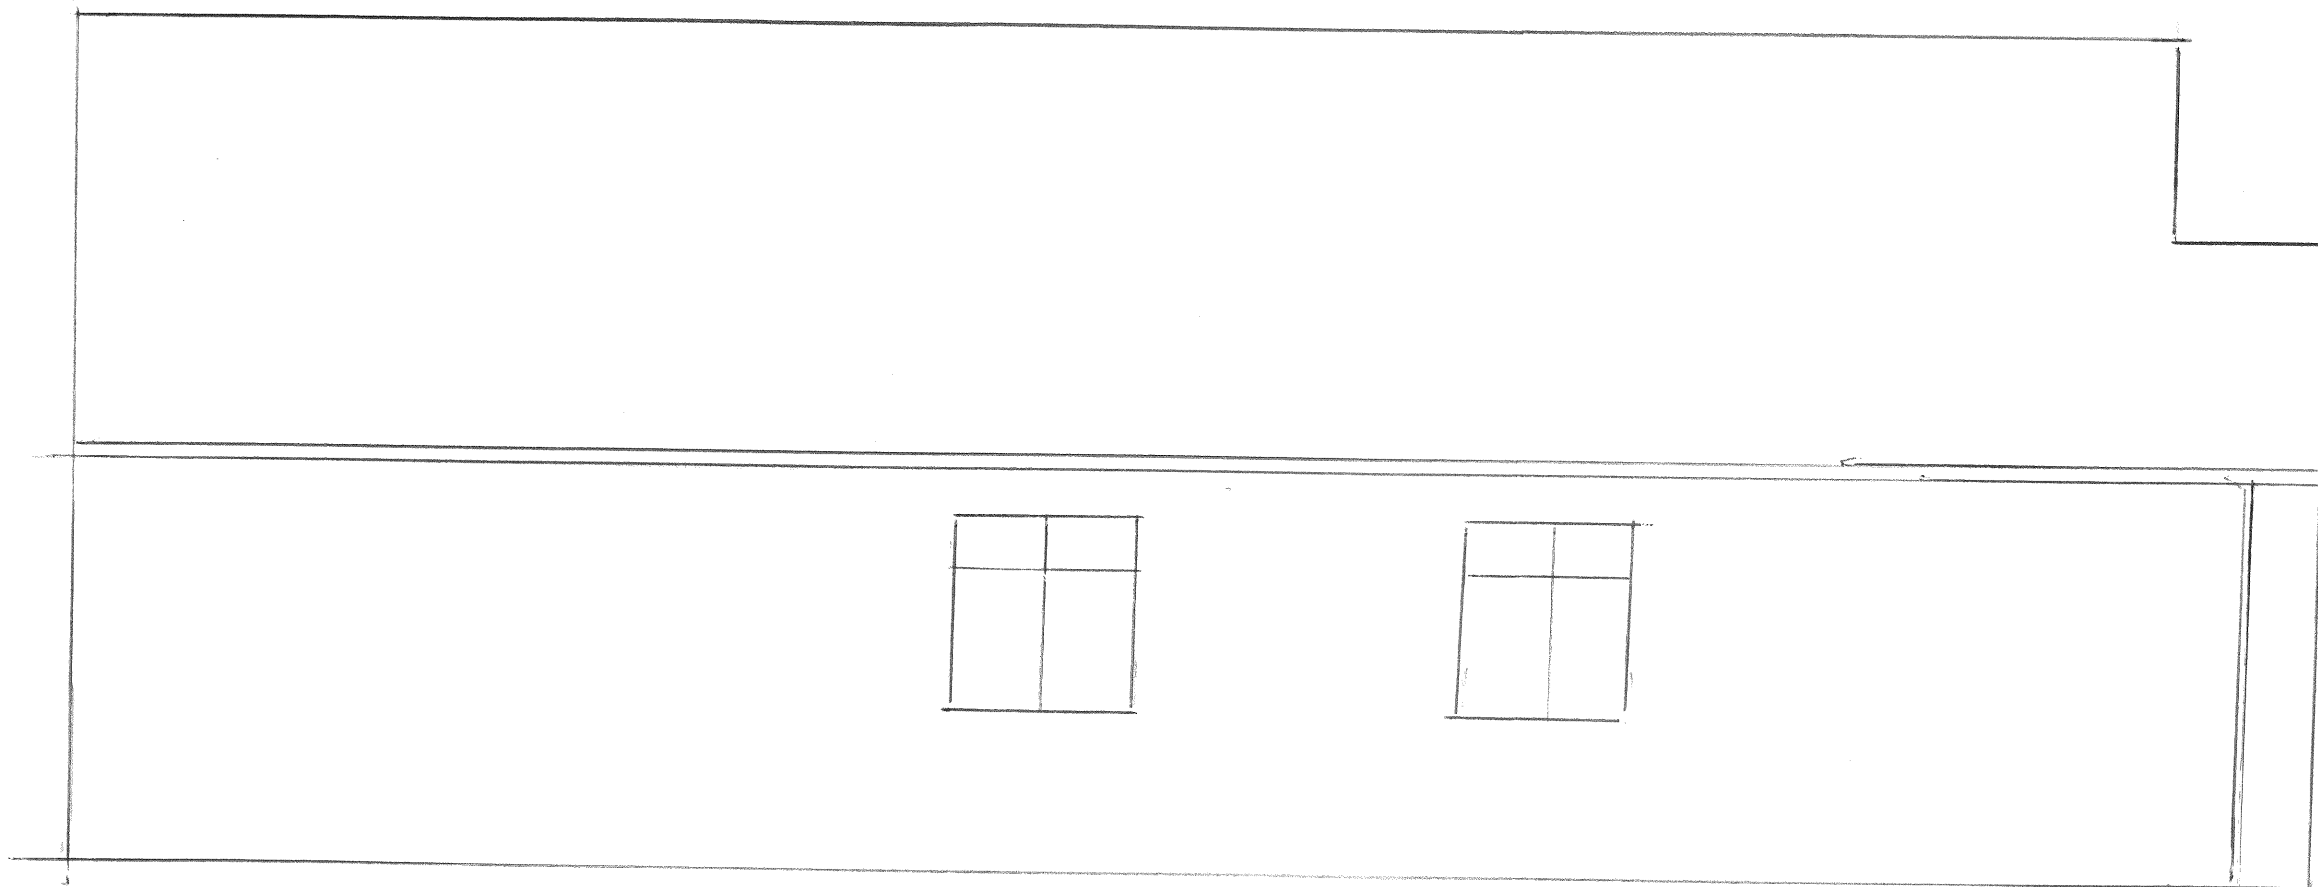

S102