


0 1 2 3 4 5 6 7 8 9 10

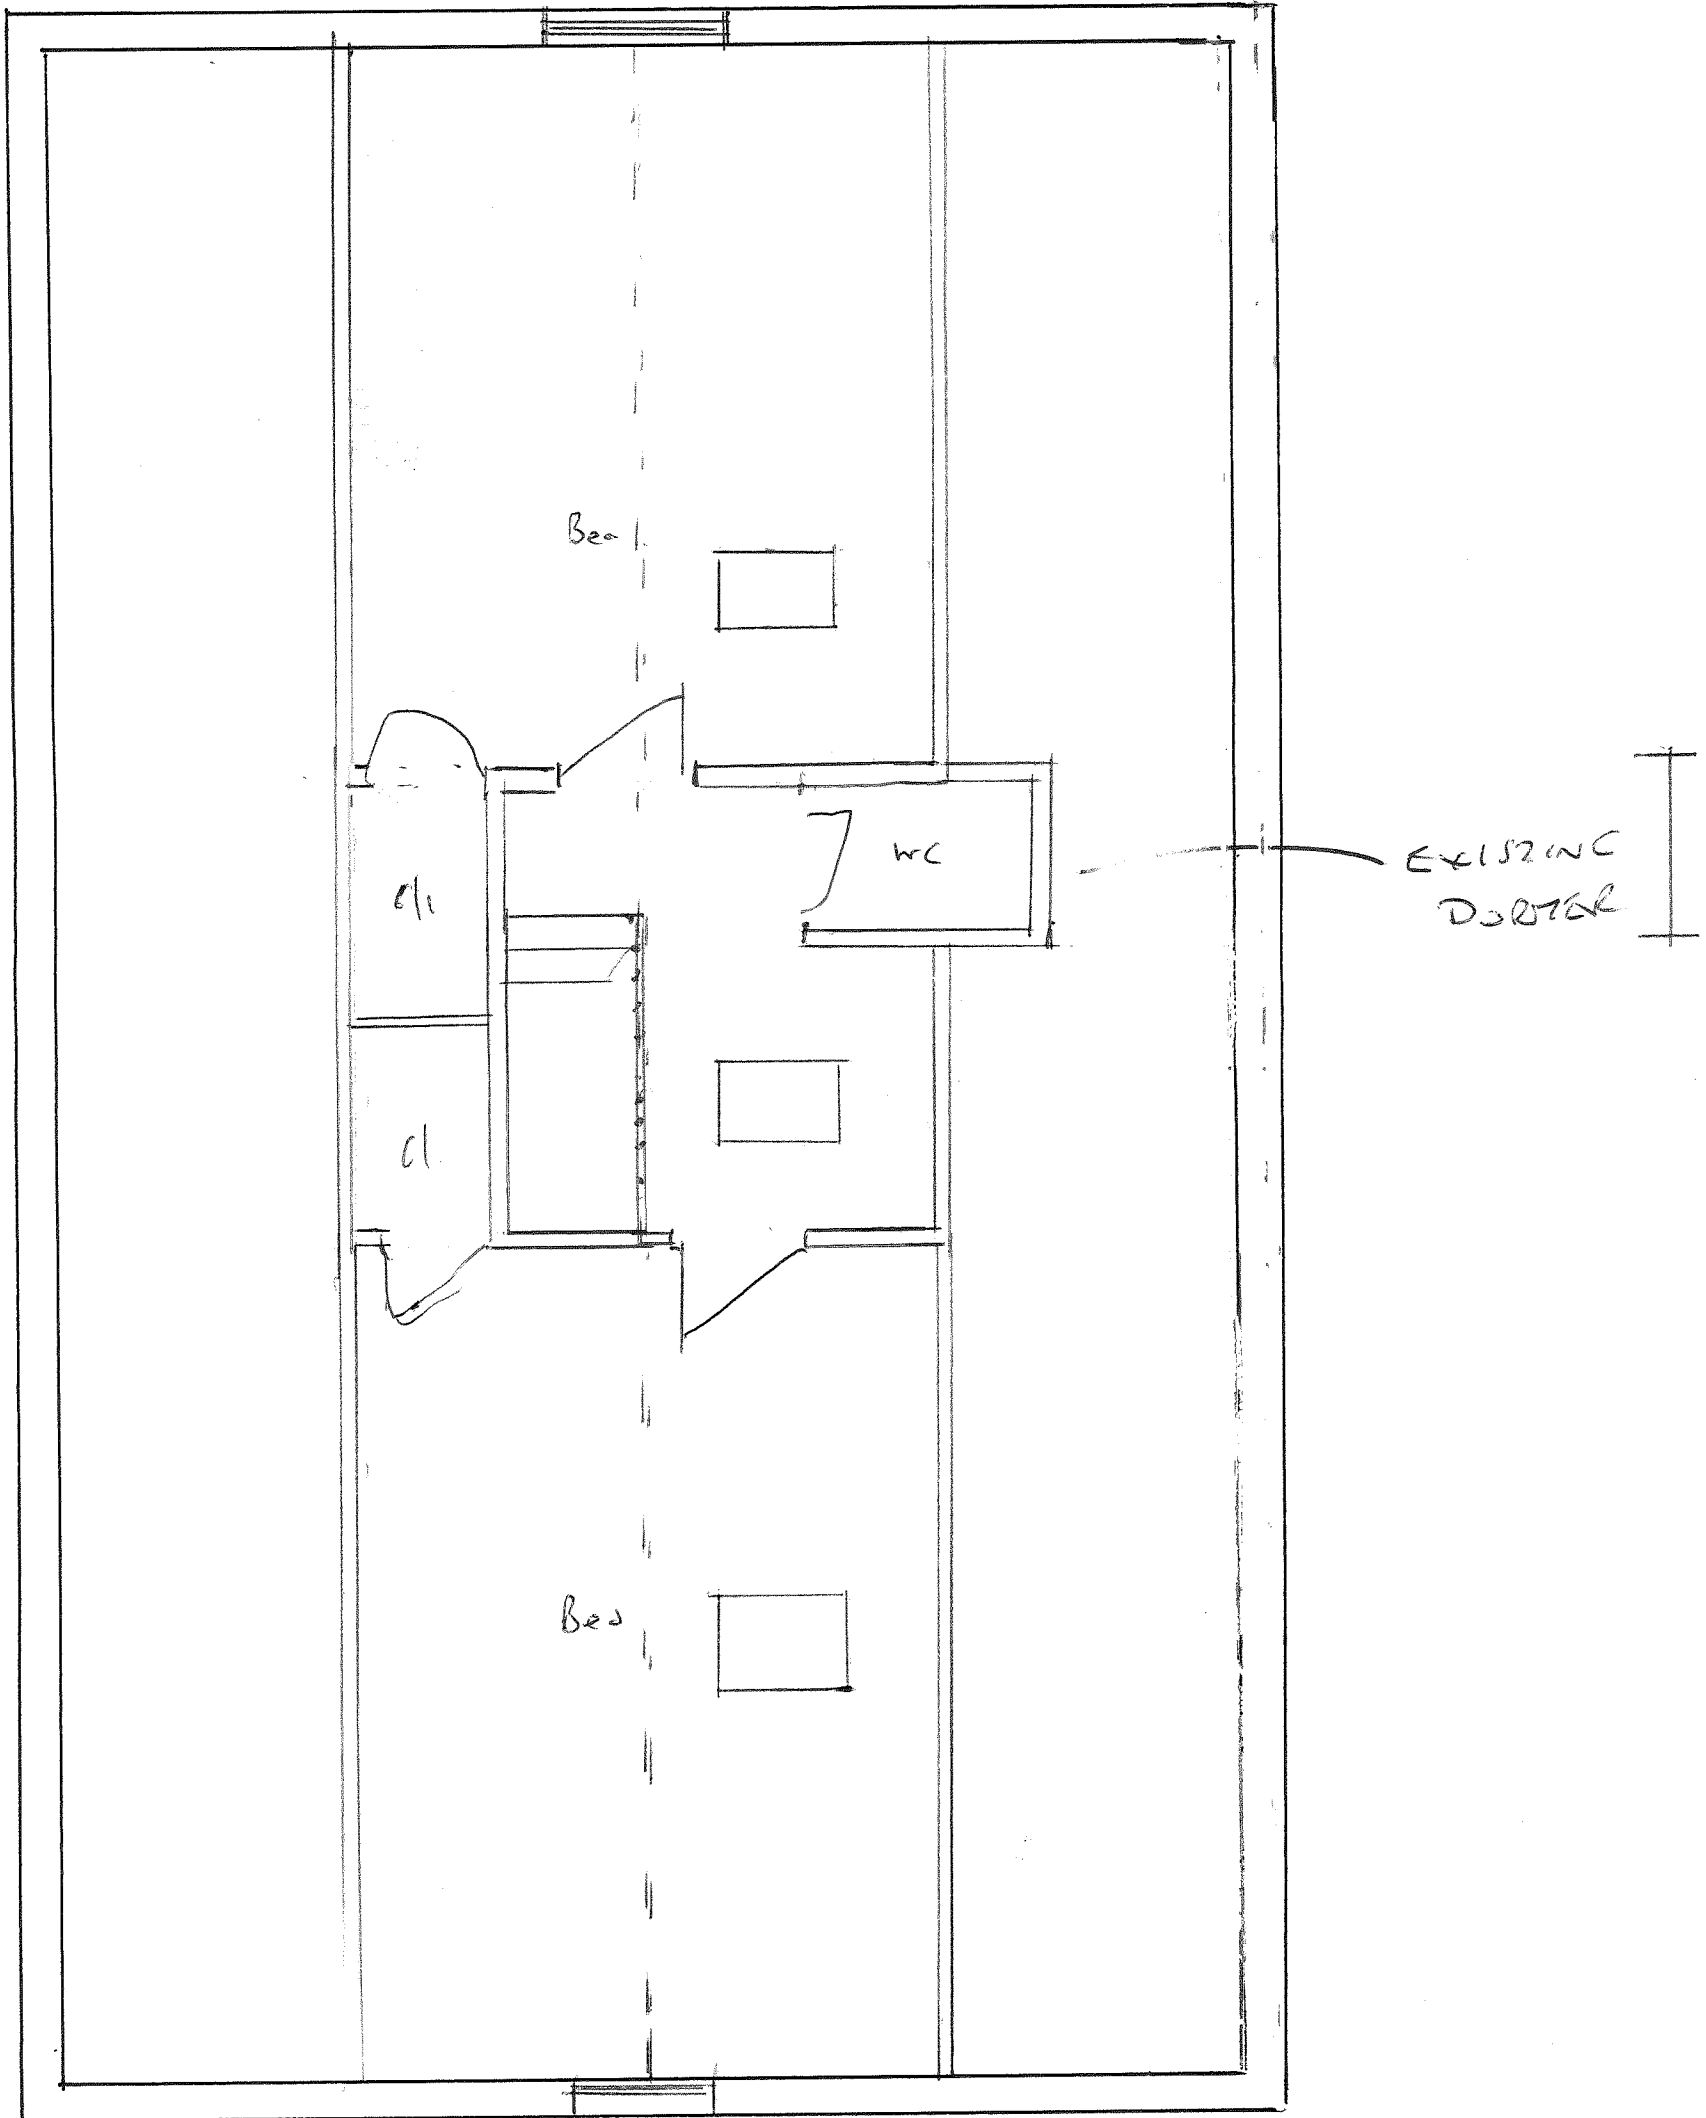

FIRST FLOOR PLAN

FIRST FLOOR PLAN AS EXISTING
AT 70 HALFORD ROAD
ICKENHAM