
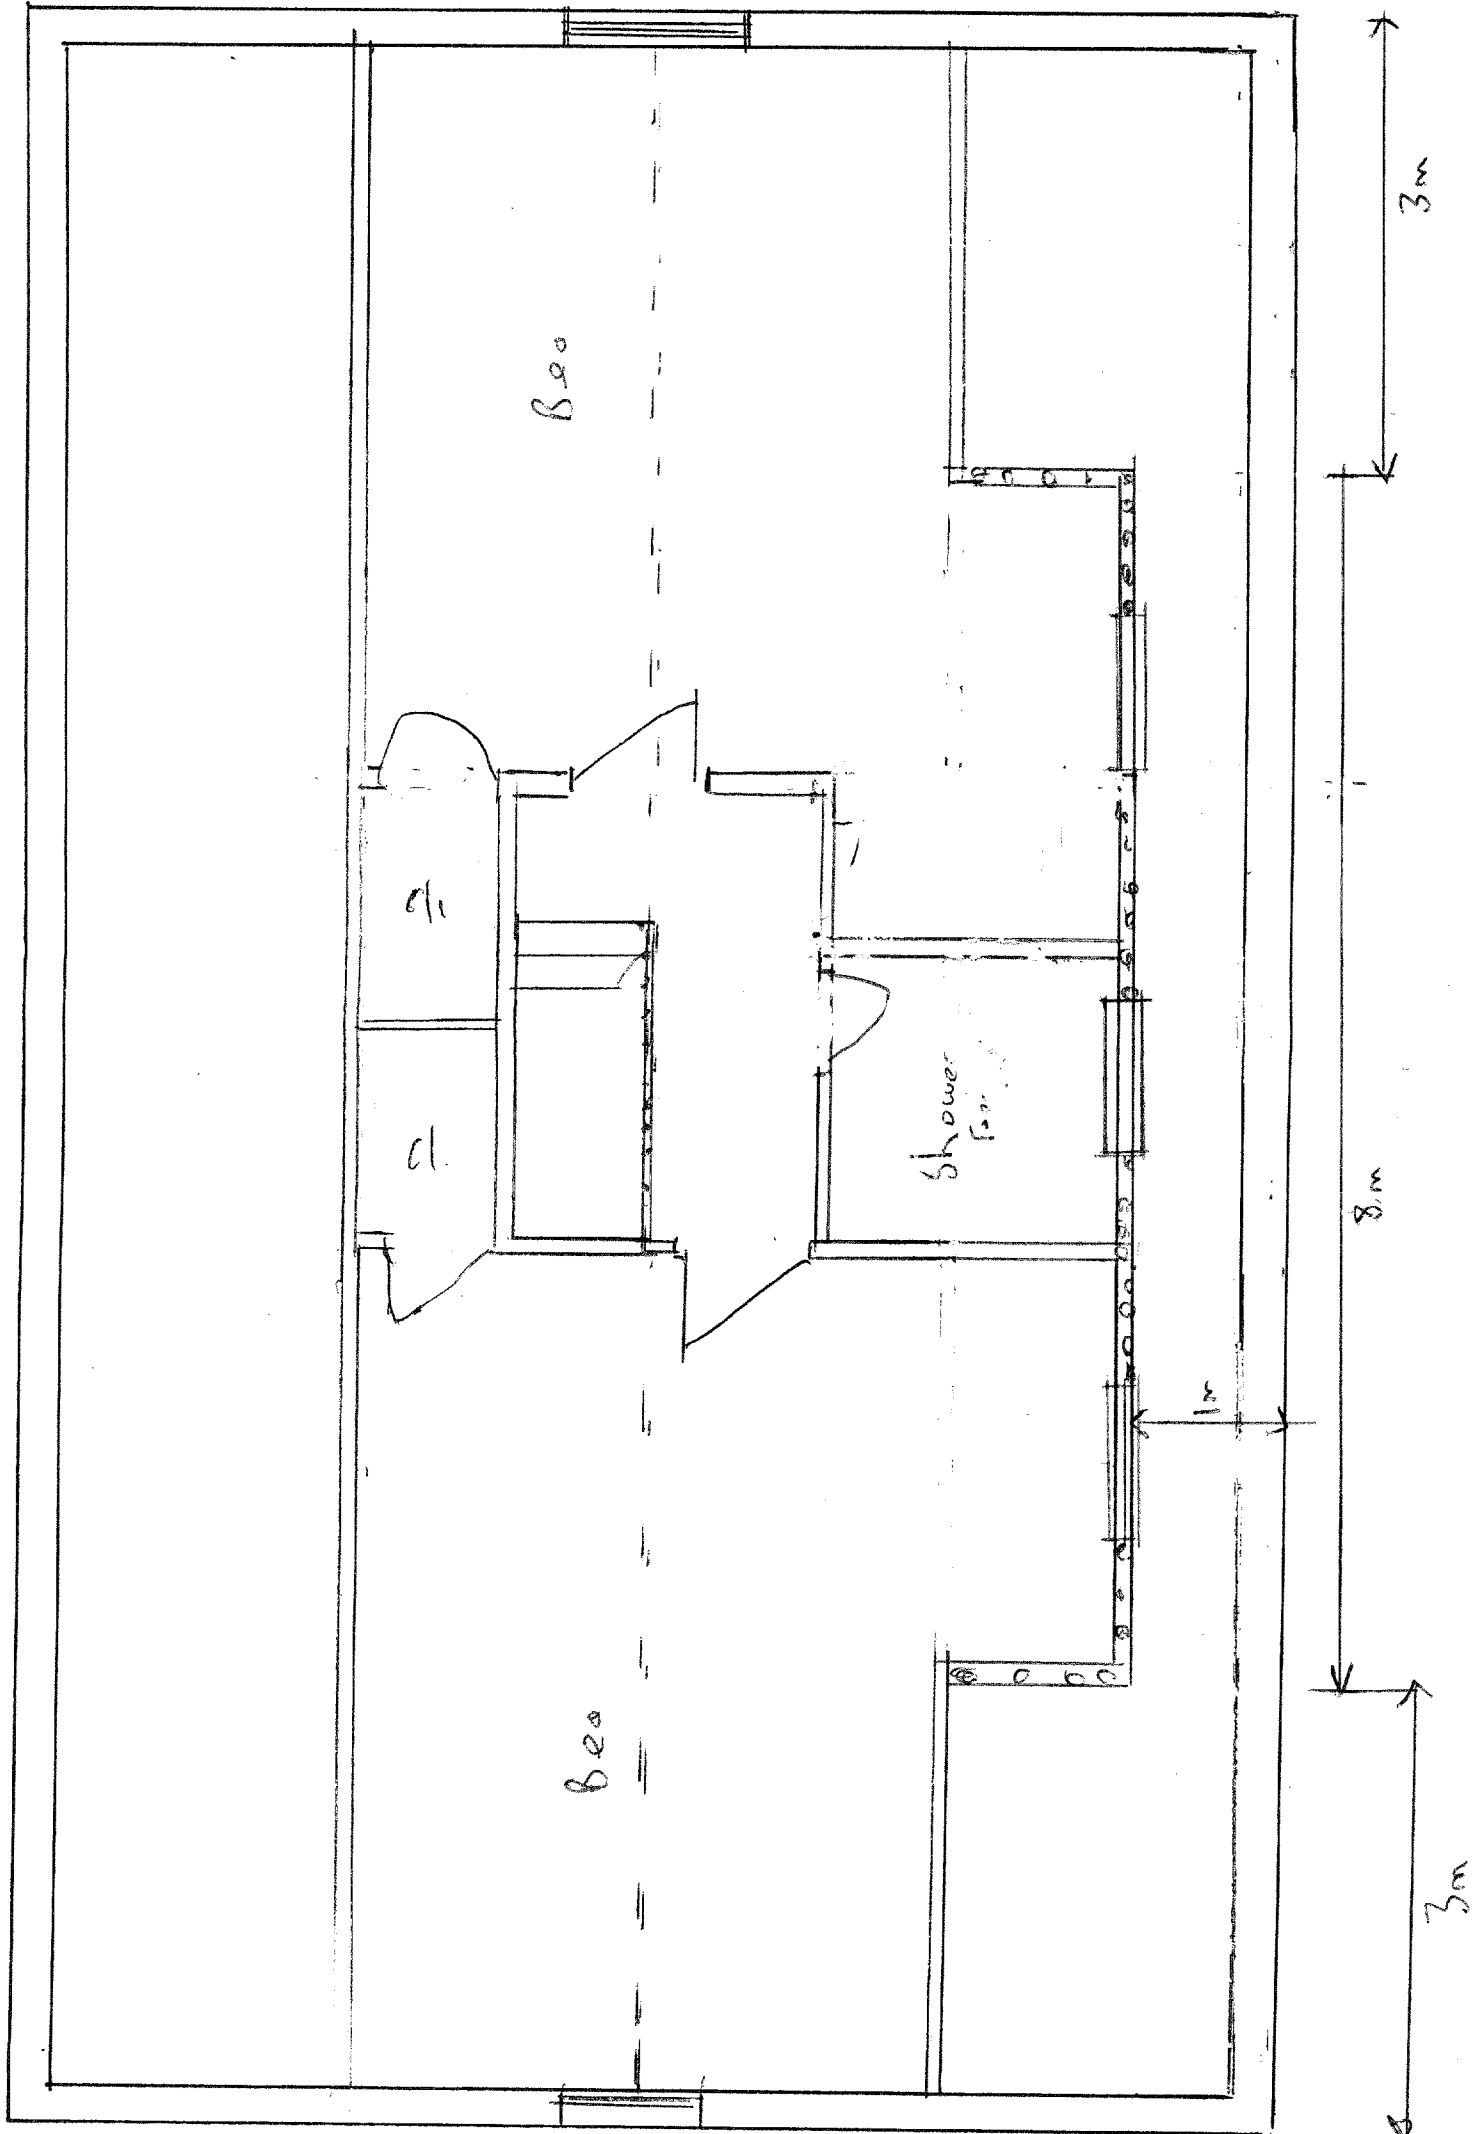


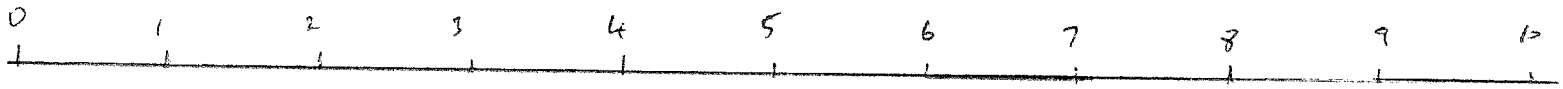

SCHEME (2)

FIRST FLOOR PLAN

FIRST FLOOR PLAN AS PROPOSED
Nº 70 HALFORD ROAD
ICKENHAM