




<u>PROPOSED</u>	<u>ELEVATIONS</u>	<u>A7</u>
<u>70</u>	<u>HALFORD</u>	<u>ROAD</u>
<u>ICKENHAM</u>		
H10		L53

FRONT

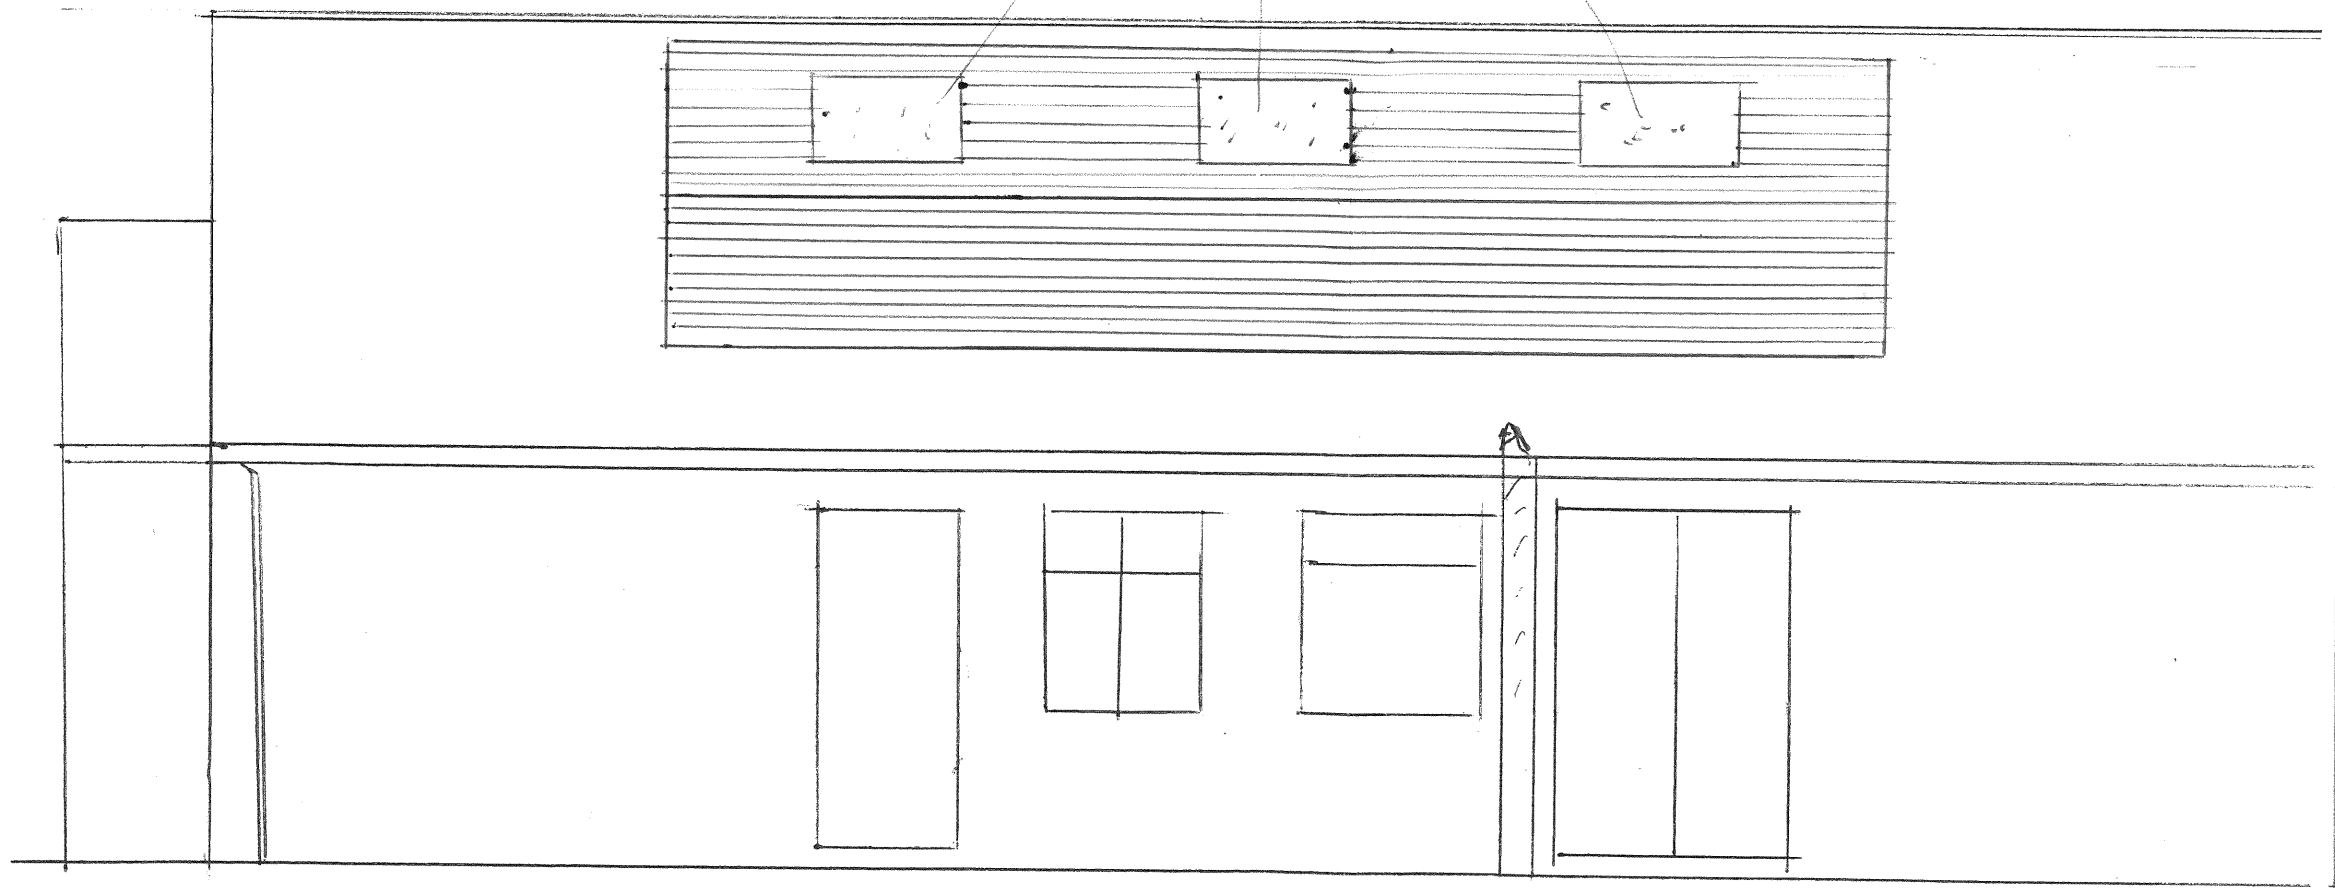

Fixed windows
in obscure glass

plain tile hanging
or cladding

REAR

SIDE