



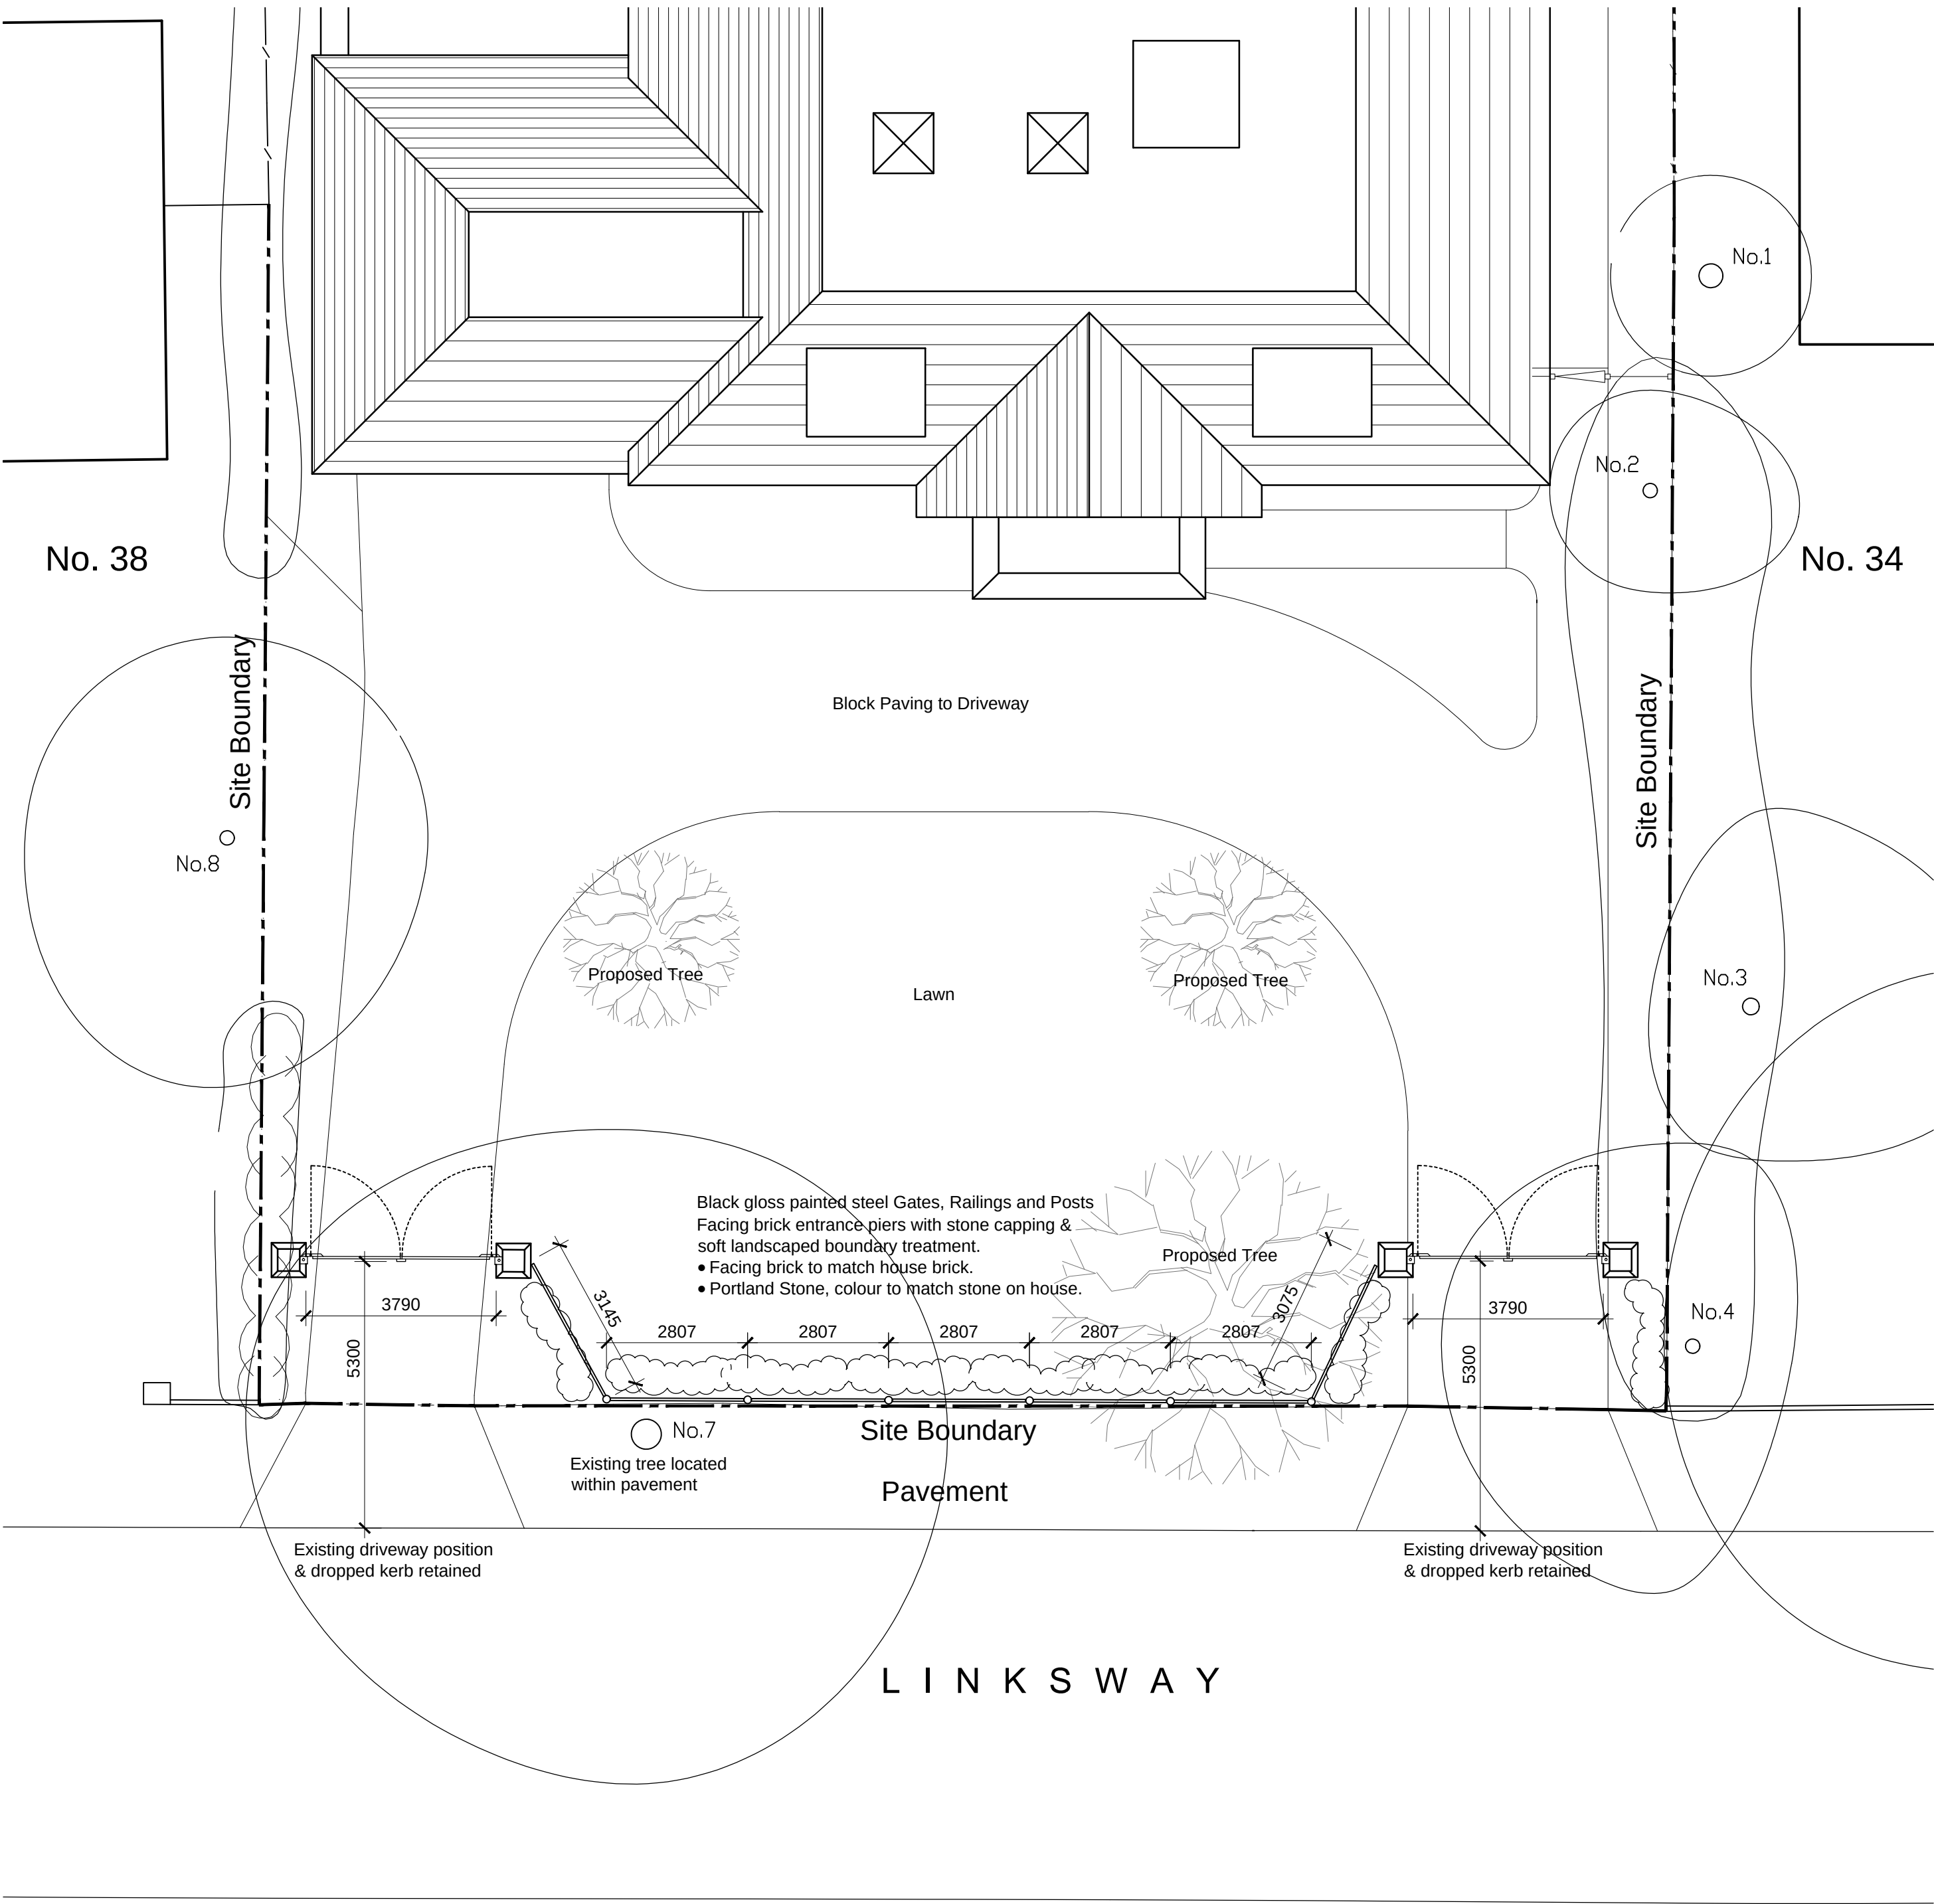

Entrance Gate and Railings Plan, 1:100

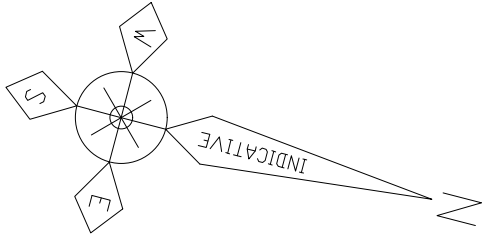


Tree Survey

1	Lawson cypress	17	2	2	2	2	4m S	1	500							6.00	113	M	F	Apparently located off-site in adjacent property. Reasonably prominent tree in close proximity to house at no. 34. No defects seen of apparent structural significance.	No action required at time of survey	20+	B1
2	Silver birch	14	3	2	2	2	5m S	1	300							3.60	41	M	F-P	Mis-shapen tree with kinked stem and crown distortion. Stem cavity at 3 metres on south side. Tree of relatively low significance.	No action required at time of survey	10+	C
3	Silver birch	16	5	2	4	3	4m N	1	300							3.60	41	M	F	Located off-site in adjacent property. Low vitality. Long-term retention appears limited.	No action required at time of survey	10+	C
4	Silver birch	11	2	5	4	5	2m E	1	250							3.00	28	EM	F	Located off-site in adjacent property. Crown distortion from competition with Tree 5. Relatively low significance.	No action required at time of survey	20+	C
7	Pedunculate oak	16	6	8	6	7	4m N	1	760							9.12	261	M	G	Located off-site in pavement. Dead, fractured limb overhanging pavement on north side at 6 metres. Prominent tree.	Remove dead limb	>40	B1
8	Purple Plum	7	4	4	4	5	1m N	1	350							4.20	55	M	F	Located off-site in adjacent property. Tree of moderate overall quality and value, just crossing B grade threshold.	No action required at time of survey	20+	B1



Entrance Gate and Railings Elevation, 1:100

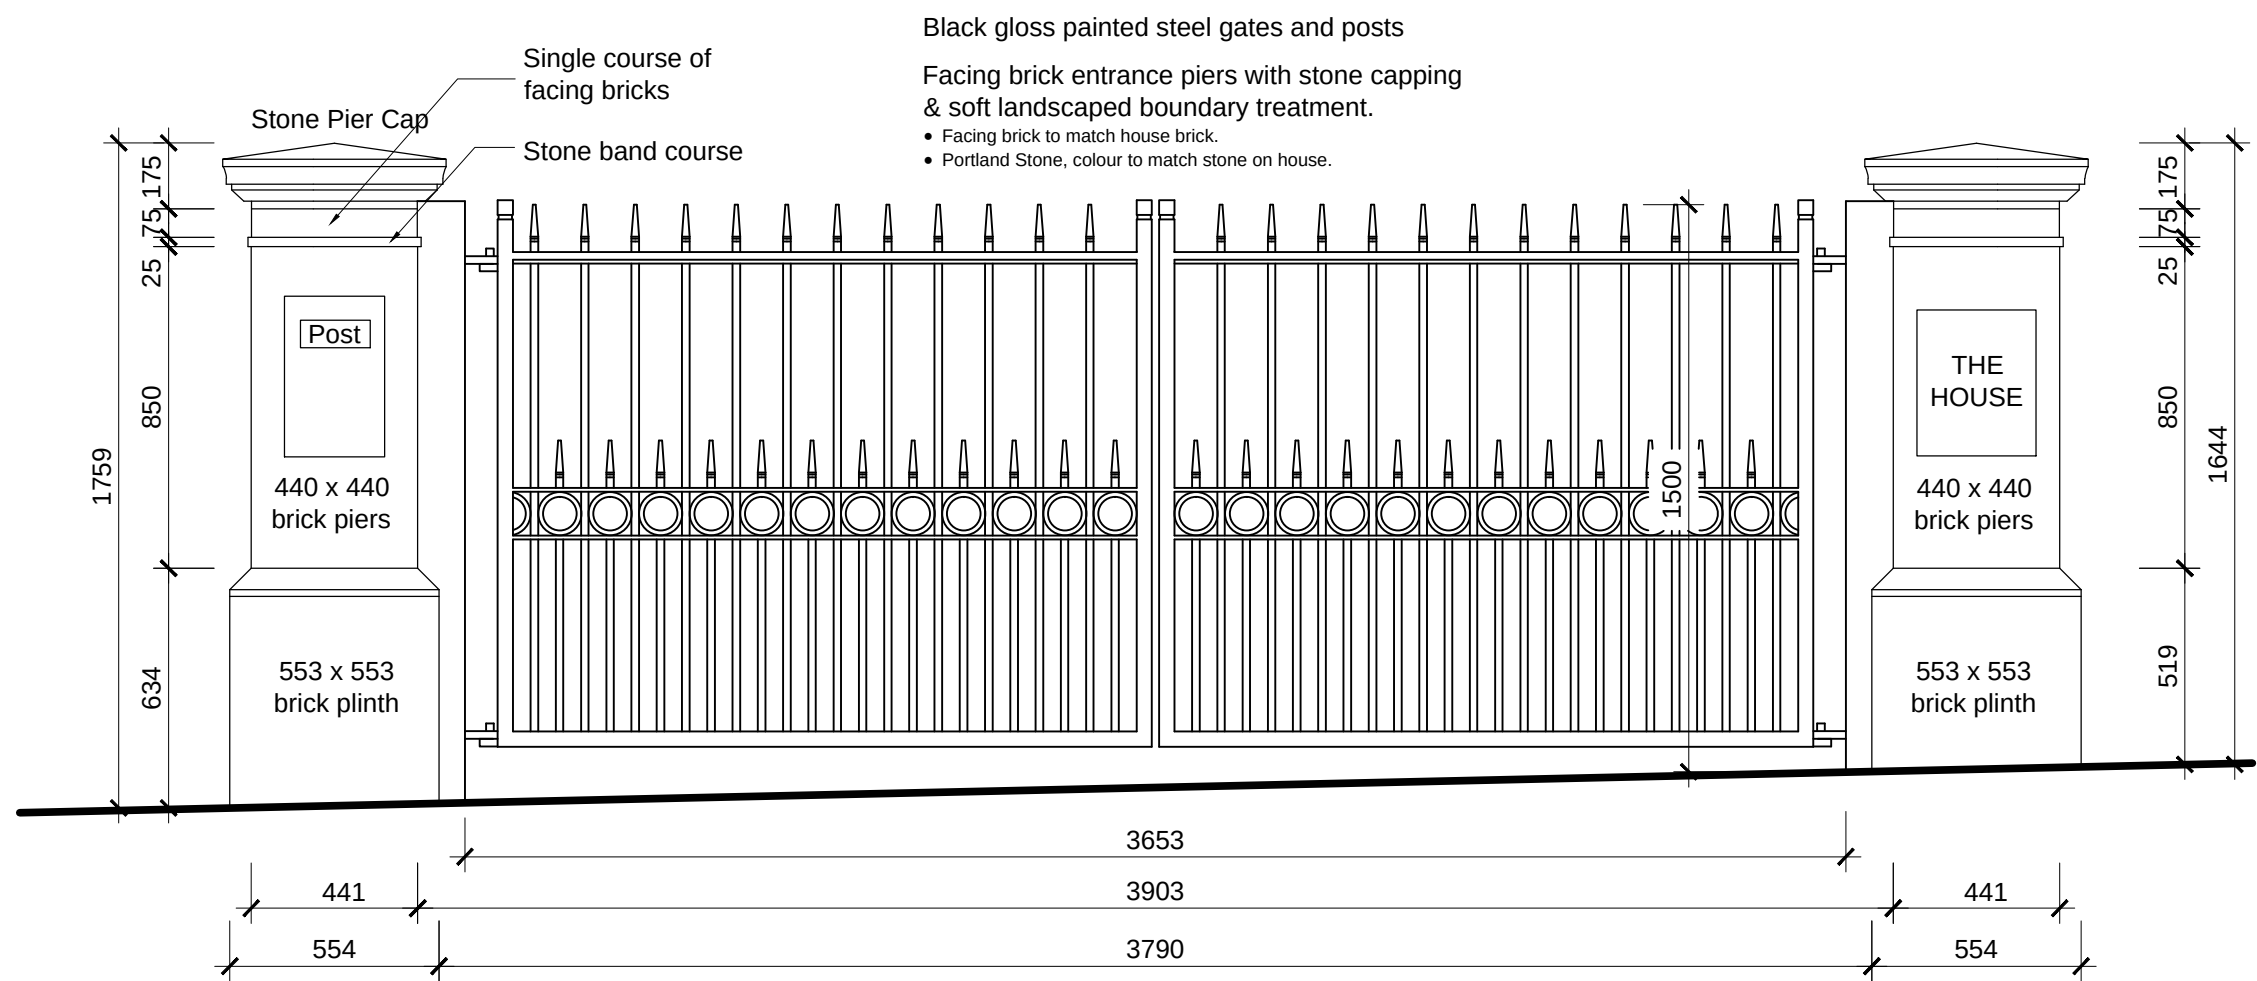


Entrance Gate Elevation, 1:20
(2No required).

B	Gate piers reduced in height and width. Gate posts built into piers.	11.09.14
A	Railings and Gates lowered to 1.5m high.	14.07.14
Revision		Date



Octagon Developments Limited
Weir House Hurst Road
East Molesey Surrey KT8 9AQ
T: +44 (0) 208 481 7500
F: +44 (0) 208 481 7501
E: Octagon@Octdev.co.uk
W: www.Octdev.co.uk

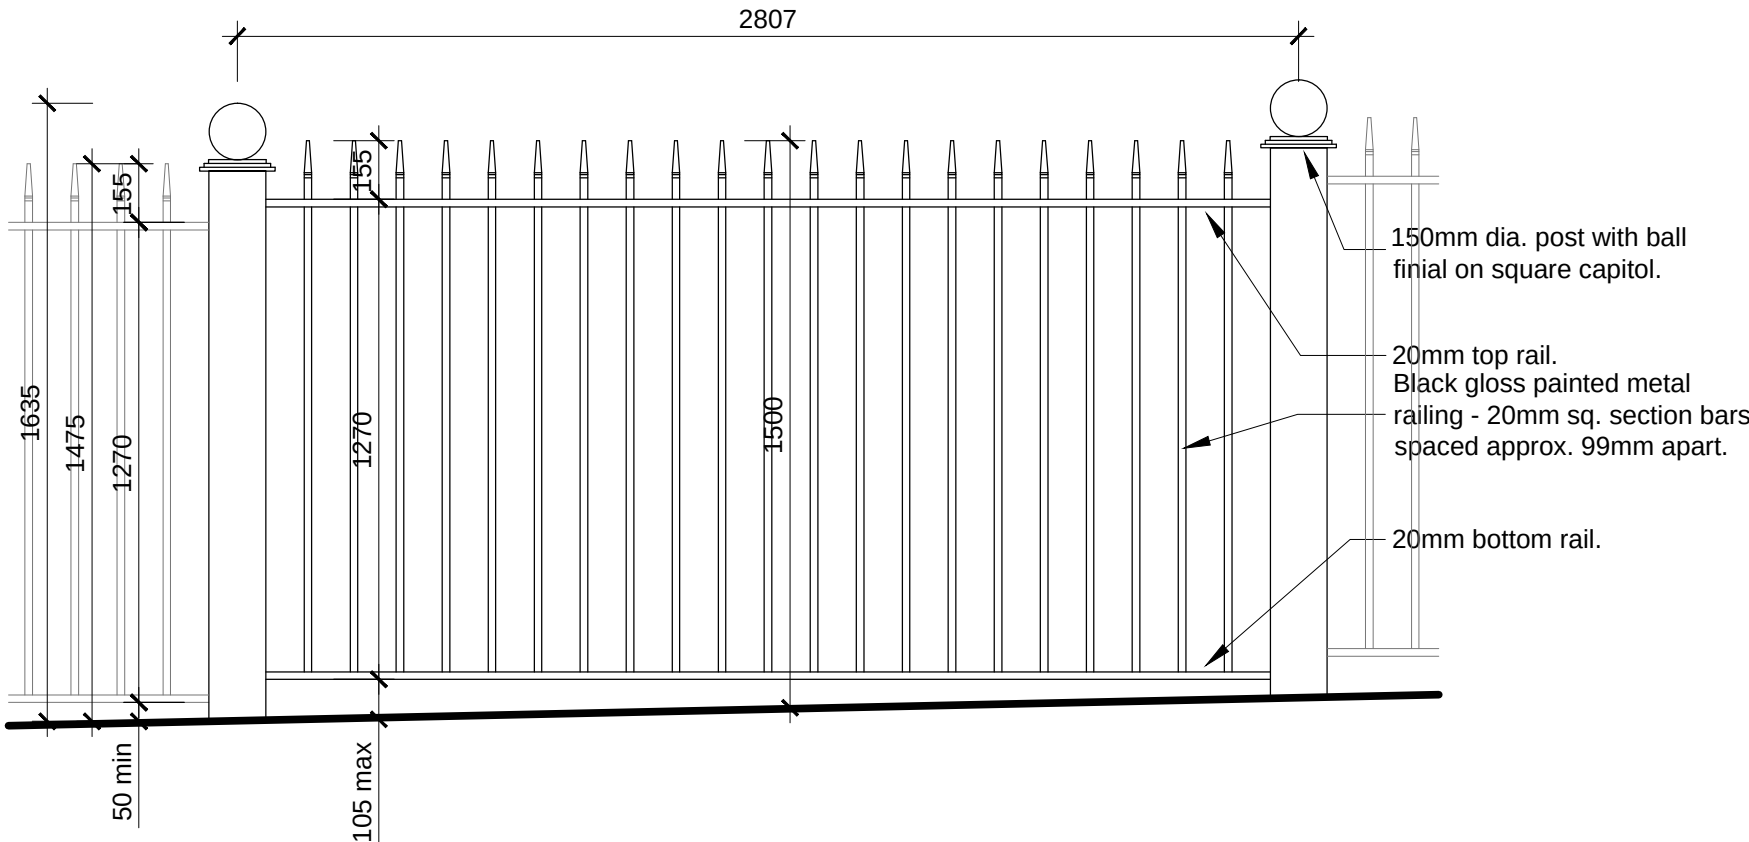

Typical Railing Elevation, 1:20

Project	36 Linksway, Northwood	
Title	Entrance Gates & Railings	
Status	Planning	
Scale	As Noted	Date
Job number	0635	April' 14
Drawing number	9100	Revision
		B
© Copyright Octagon Developments Limited		