


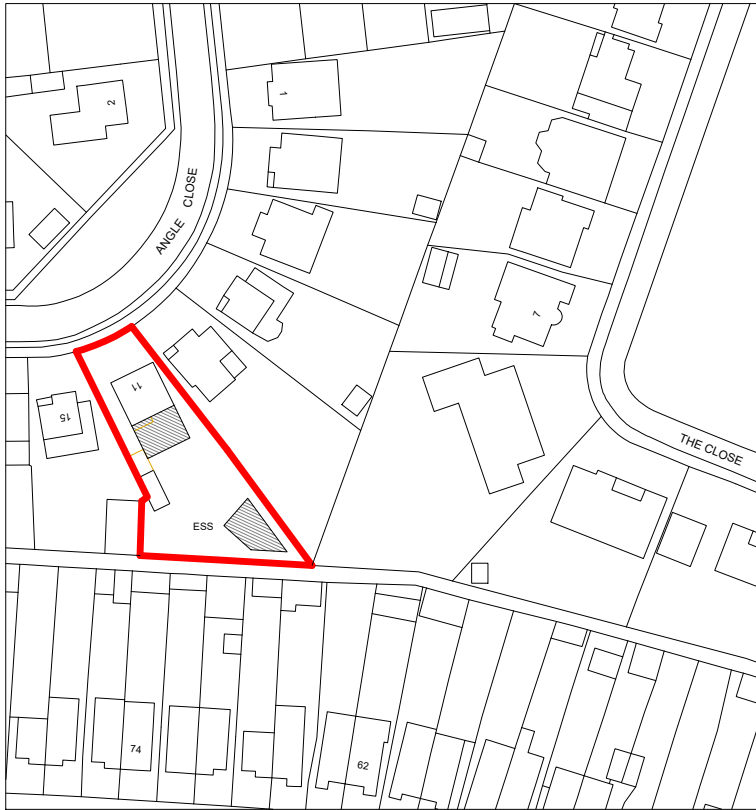


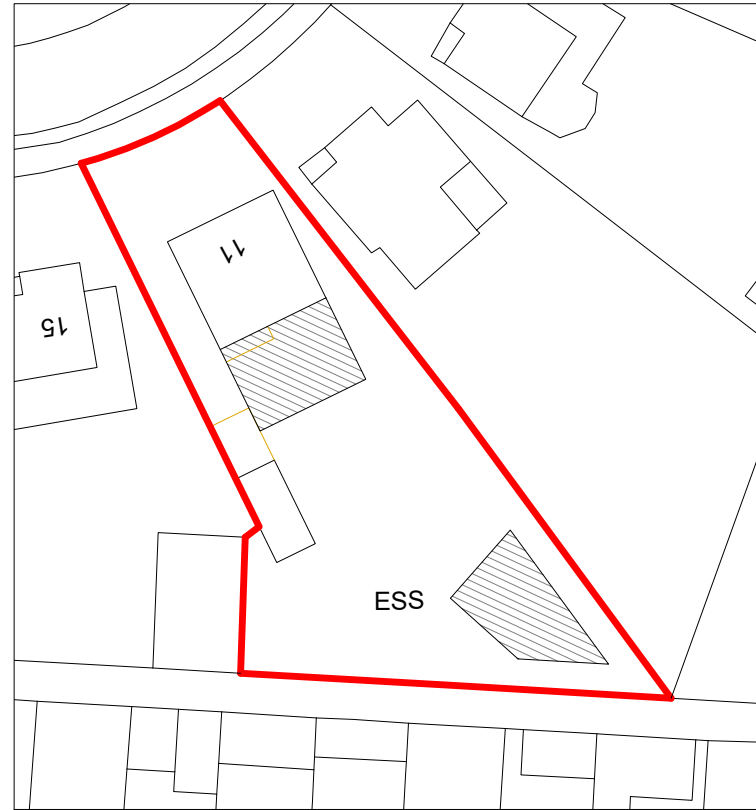

Location Plan
Scale 1:1250

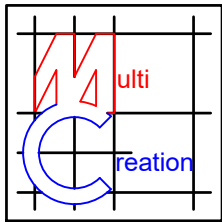

Block Plan
Scale 1:500

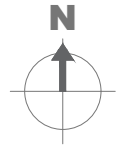

Project:

11 Angle Close,
Uxbridge,
UB10 0BS

Title:

Location & Block Plan

Scale: 1:500/1250 @ A4

Date: July 2026

Drawing No.:

3926/06/MT

Revision

--	--	--	--	--	--

Scale Bar:

1:500

0

10

20

50 M

1:1250

0

25

50

125 M

239 Western Road, Southall, Middlesex, UB2 5HS 020 8571 1369 info@multicreation.co.uk