


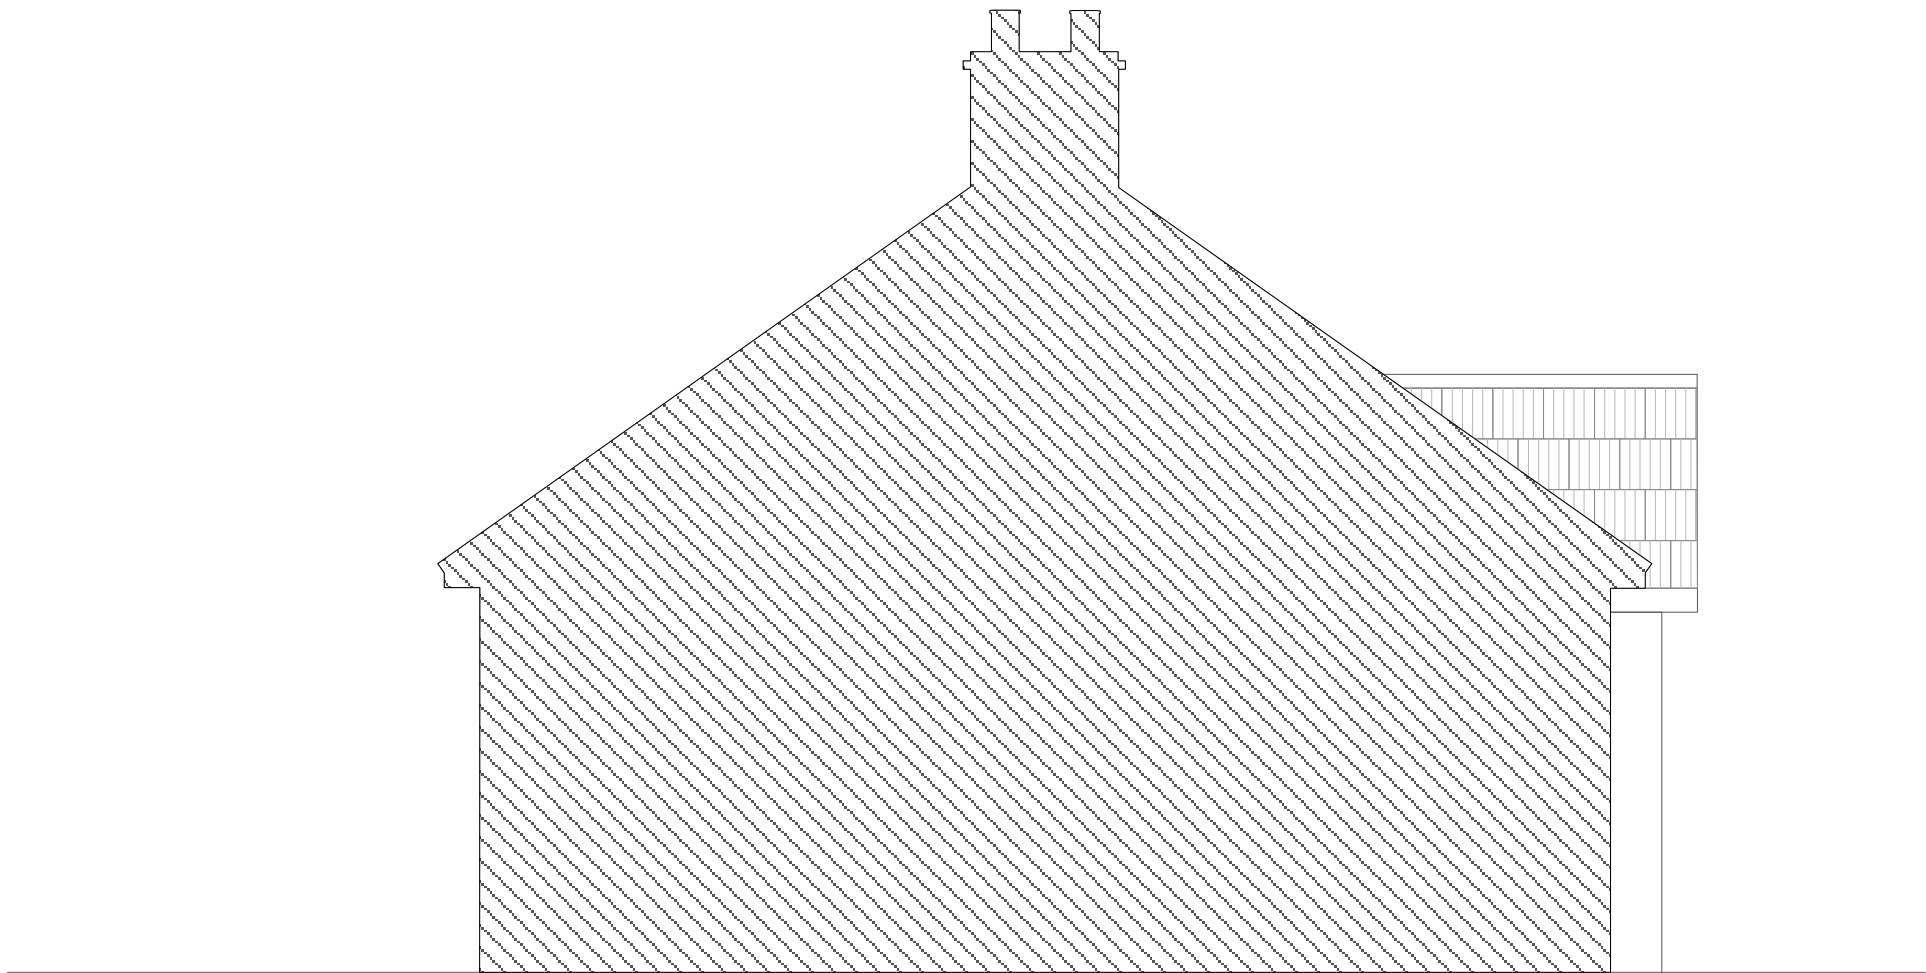

EXISTING SIDE ELEVATION ADJECENT TO No.16 YEADING GARDENS



Notes Do not scale: use given dimensions only. All scaling out to be verified on site and any discrepancies to be notified to the Author. This drawing is not to be used for the purpose of planning or construction. ALL DIMENSIONS ARE GIVEN IN MILLIMETRES. ©Copyright Reserved	
Key	
Revisions	
Status PLANNING	
Wodu Architects Unit 3 Millbrook Studios, 7 Millbrook Close, London, EC2 9PP, Tel: 0203 3033 3333 and 0203 3033 3333 E: info@wodu-architects.co.uk www.wodu-architects.co.uk	
Client Mr & Mrs Grimatsion	
Project 57 Bedford Avenue, UB4 0DS	
Drawing Existing Side Elevation (Adjacent to No. 16 Yeading Gardens)	
Date Dec 2020	Drawn by EO
Scale 1:50@A3	Checked by NW
Project No. 20-2006	Rev. --
Ref. WA 2006 PL 307-1	