


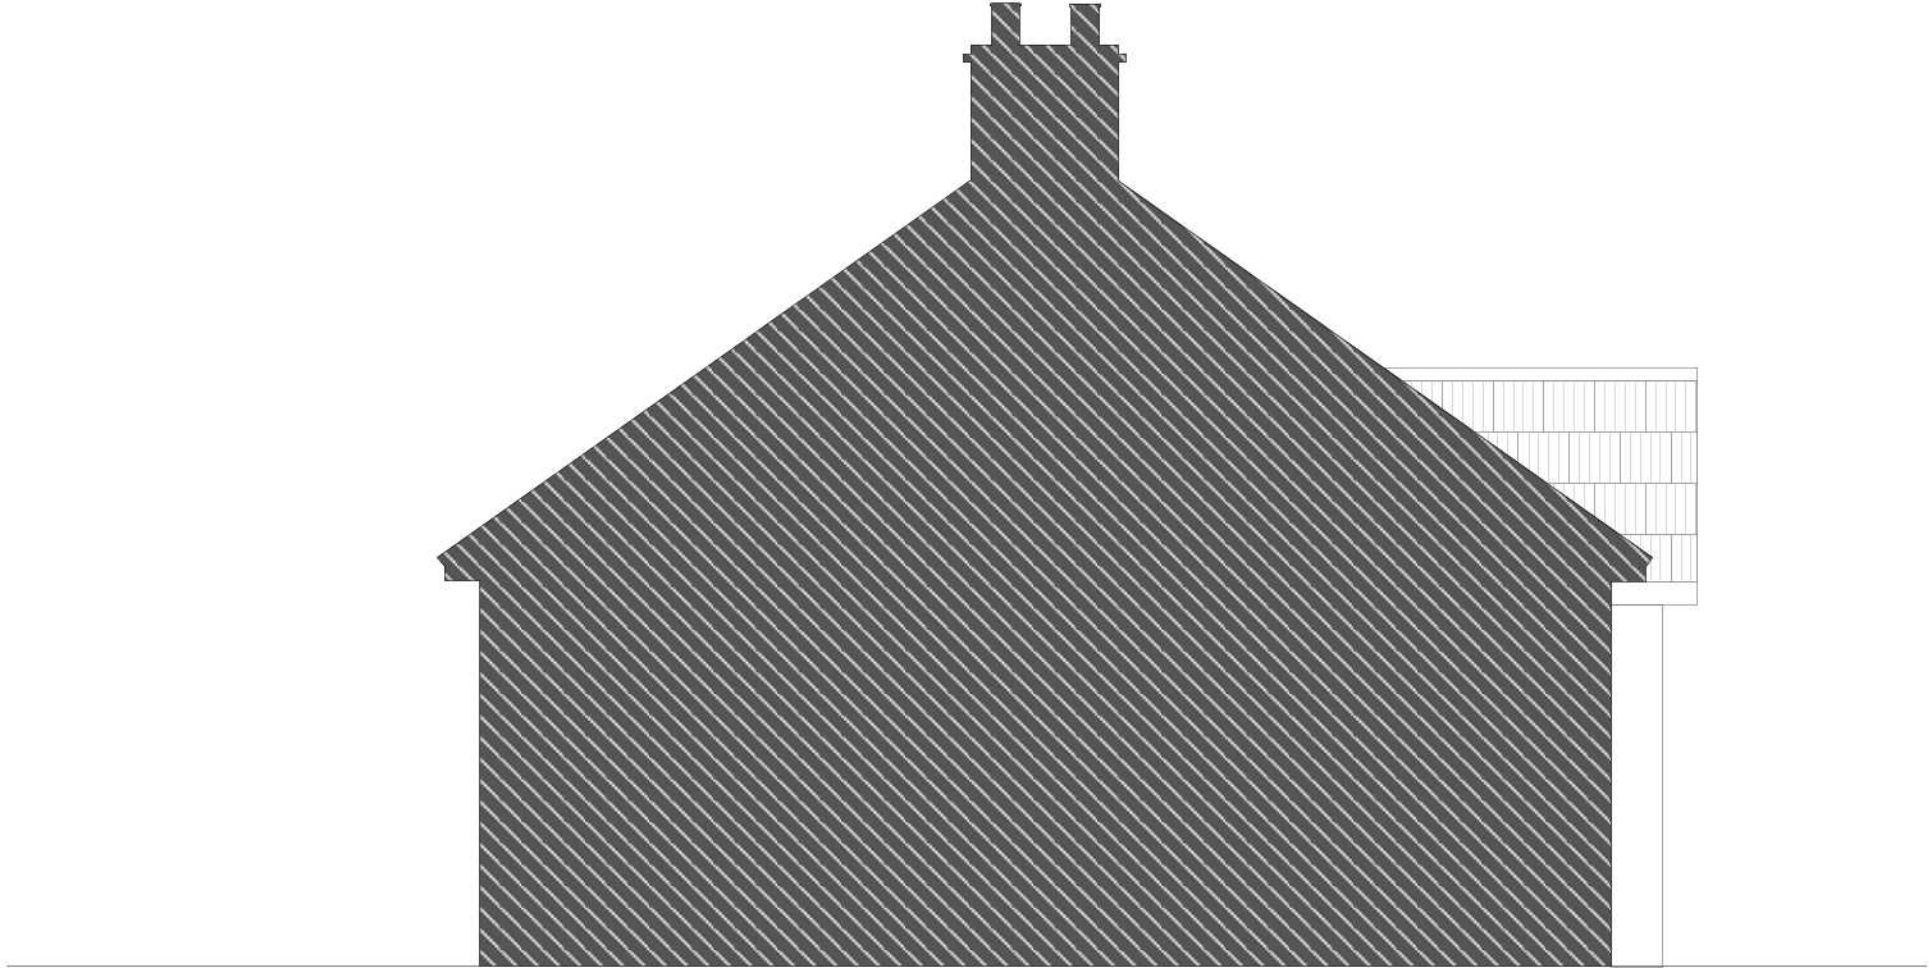

EXISTING SIDE ELEVATION ADJECENT TO No.16 YEADING GARDENS



Notes Do not scale - use given dimensions only. All scaling is to be verified on site and any discrepancies to be notified to the author. This drawing is not to be used for the purpose of planning or construction. ©Copyright Reserved	
Rev	
Revisions	
Status PLANNING	
Wodu Architects Unit 10, The Old Mill, 1000 Old Mill Lane, London, E15 3JF. Tel: 020 3000 0000. Email: info@wodu.co.uk. Website: www.wodu.co.uk	
Client Mr & Mrs Grímotsion	
Project 57 Bedford Avenue, UB4 0DS	
Drawing Existing Side Elevation (Adjacent to No. 16 Yeading Gardens)	
Date Dec 2020	Drawn by EO
Scale 1:50@A3	Orientation NW
Project No. 20-2006	Rev. --
Ref. WA 2006 PL 307-1	